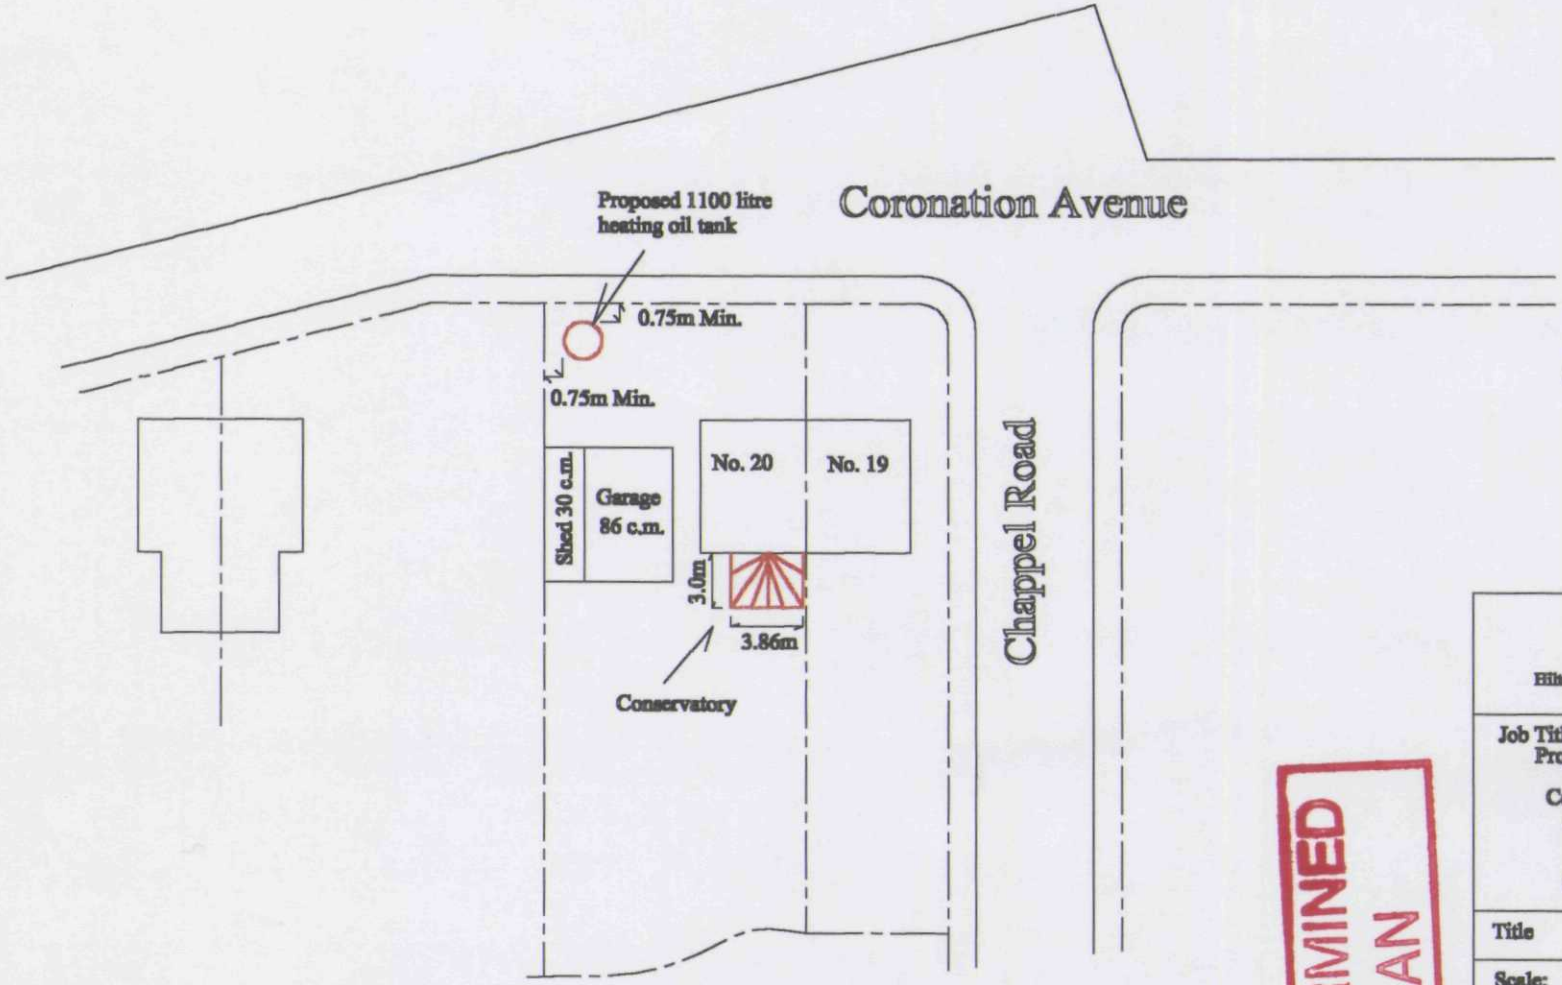


SHDC Planning & Development
20 AUG 2003
Ref 1031103

DETERMINED PLAN

HMPS ©

Hilton Management & Production Services

Job Title:
Proposed Conservatory Extension
&
Central Heating Oil Storage Tank
at 20 Coronation Avenue,
Deeping St Nicholas

Clients: Mr & Mrs Tann

Title	Site Plan
Scale:	1:400
Date:	August 2003
Drawn By:	Jack Hilton
Drawing No:	DSN/001/2003
Revision:	

NOTE: DO NOT SCALE DRAWING