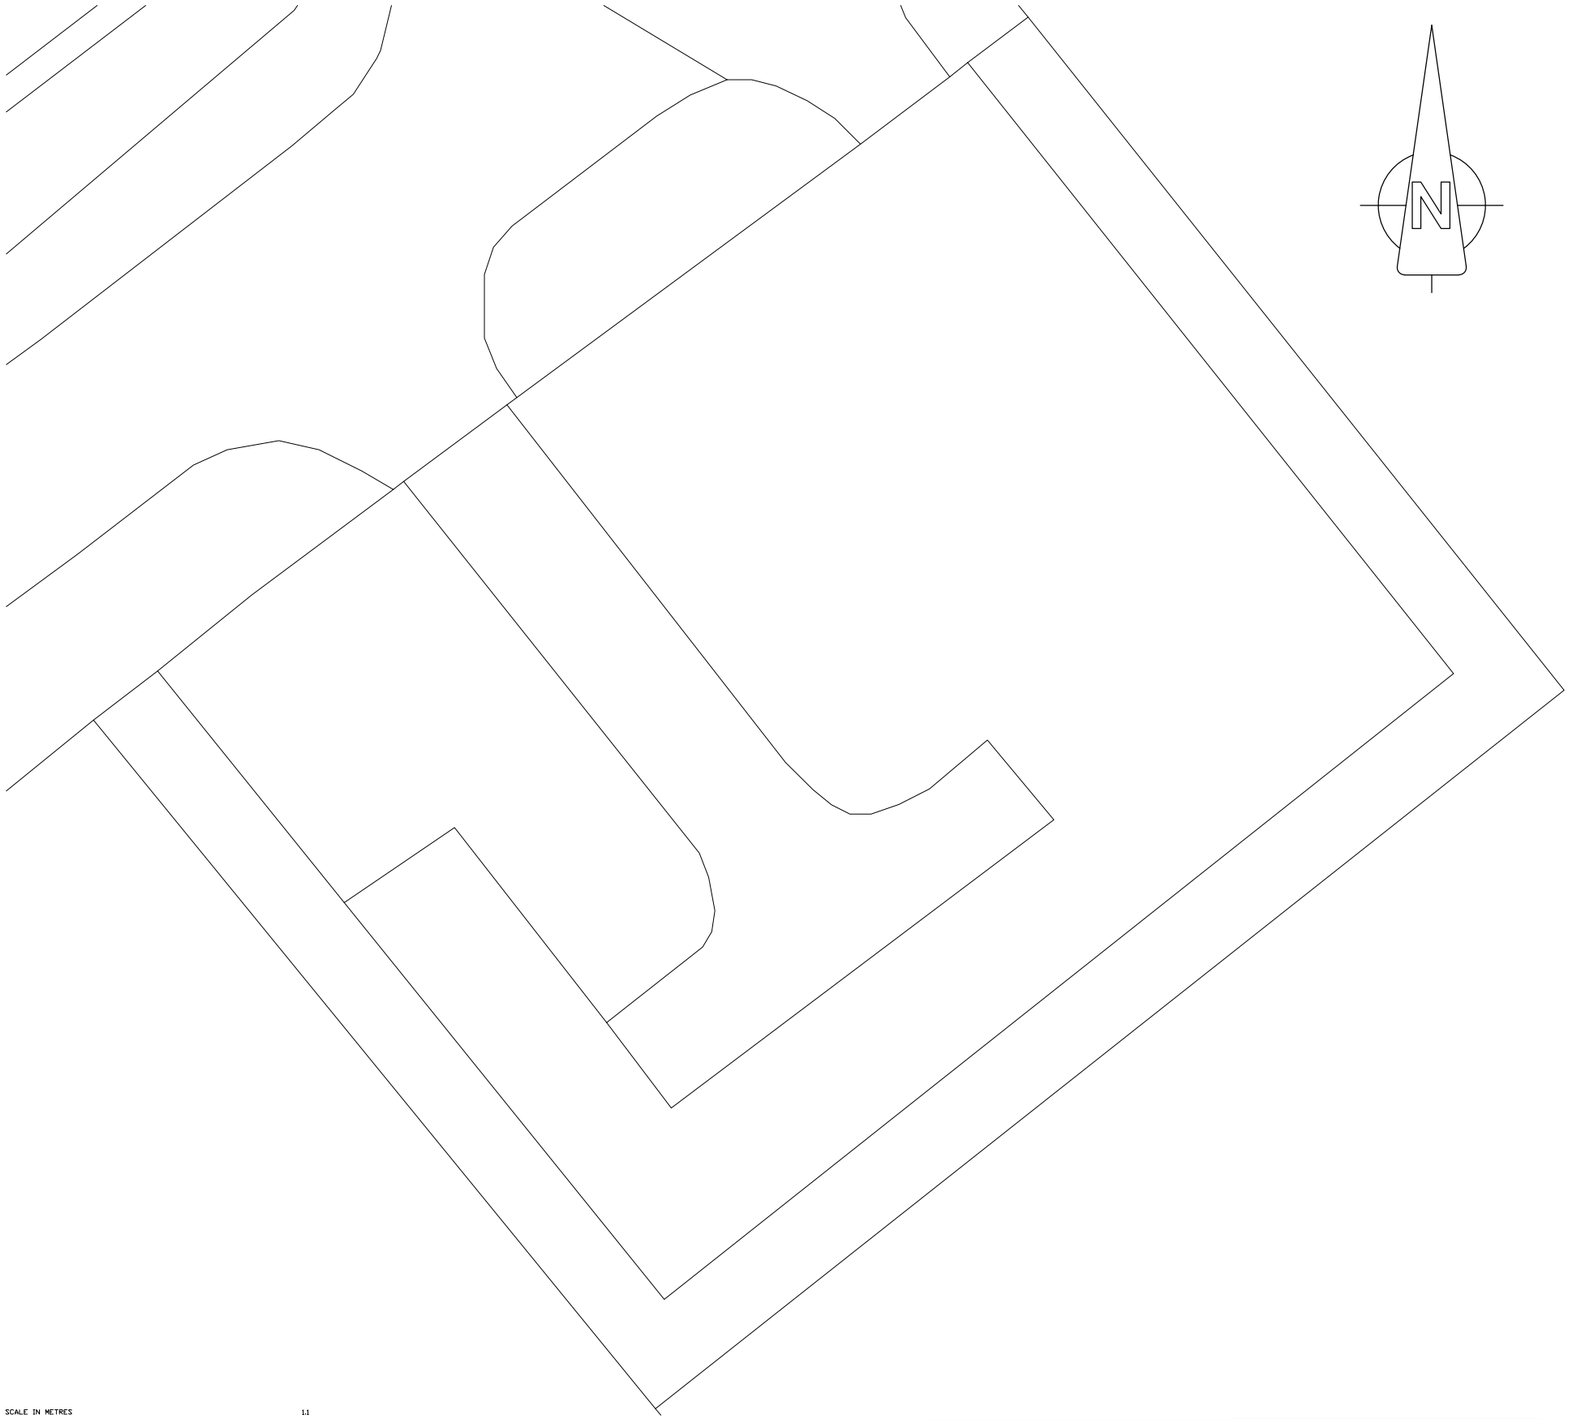


PETER SMITH ASSOCIATES ARCHITECTS

The Studio
57 Main Street
Baston
Peterborough PE69PB

Tel. 01778 560090
Fax. 01778 560091

Project
CHANGE OF USE
BEEHIVE LODGE
PE11 3JJ

Drawing
SITE PLAN

Client
MR AND MRS COOK

Drawing no. 15/3921/03
Revision -
Scale 1:200 Date NOV 15

Drawn By
Y. KELLY

Checked By