
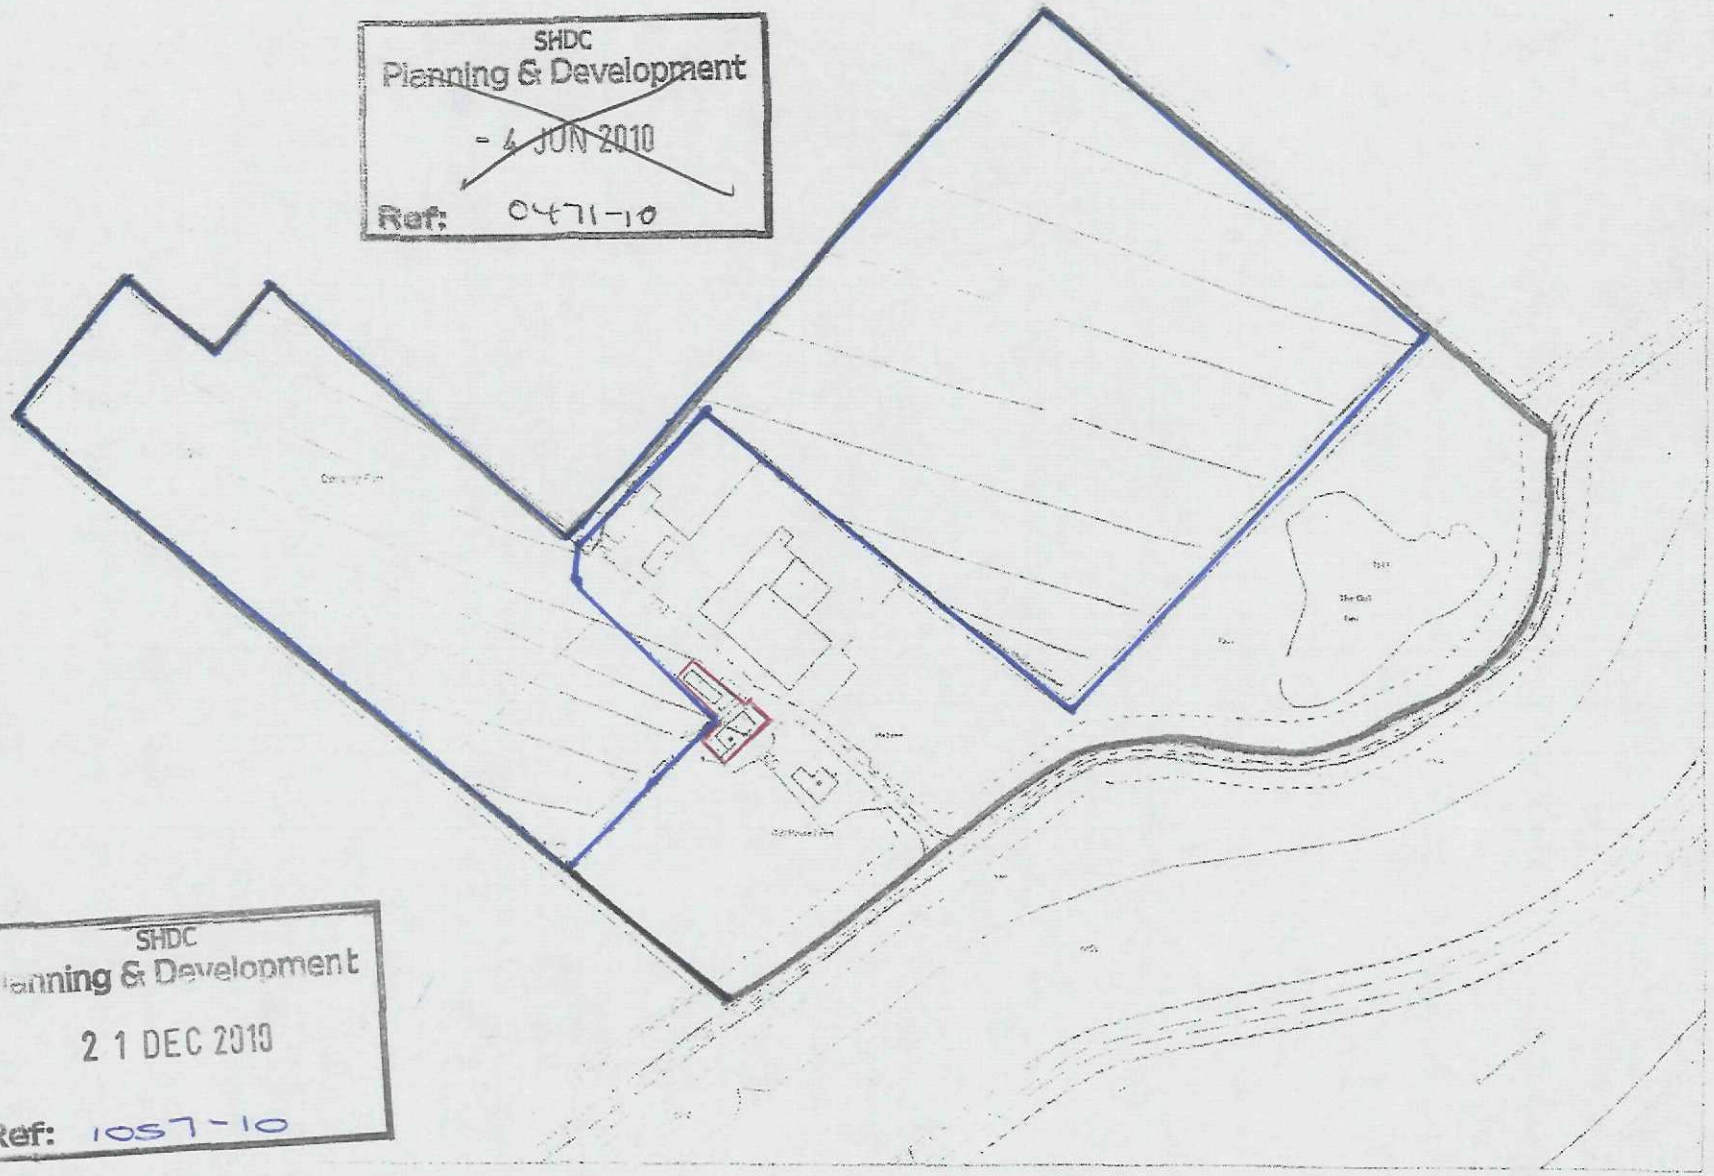


SHDC
Planning & Development
- 4 JUN 2010
Ref: 0471-10

SHDC
Planning & Development
21 DEC 2010
Ref: 1057-10

(C) Crown Copyright. South Holland District Council 100018215 12/12/2008 TF2414NE 1:2500

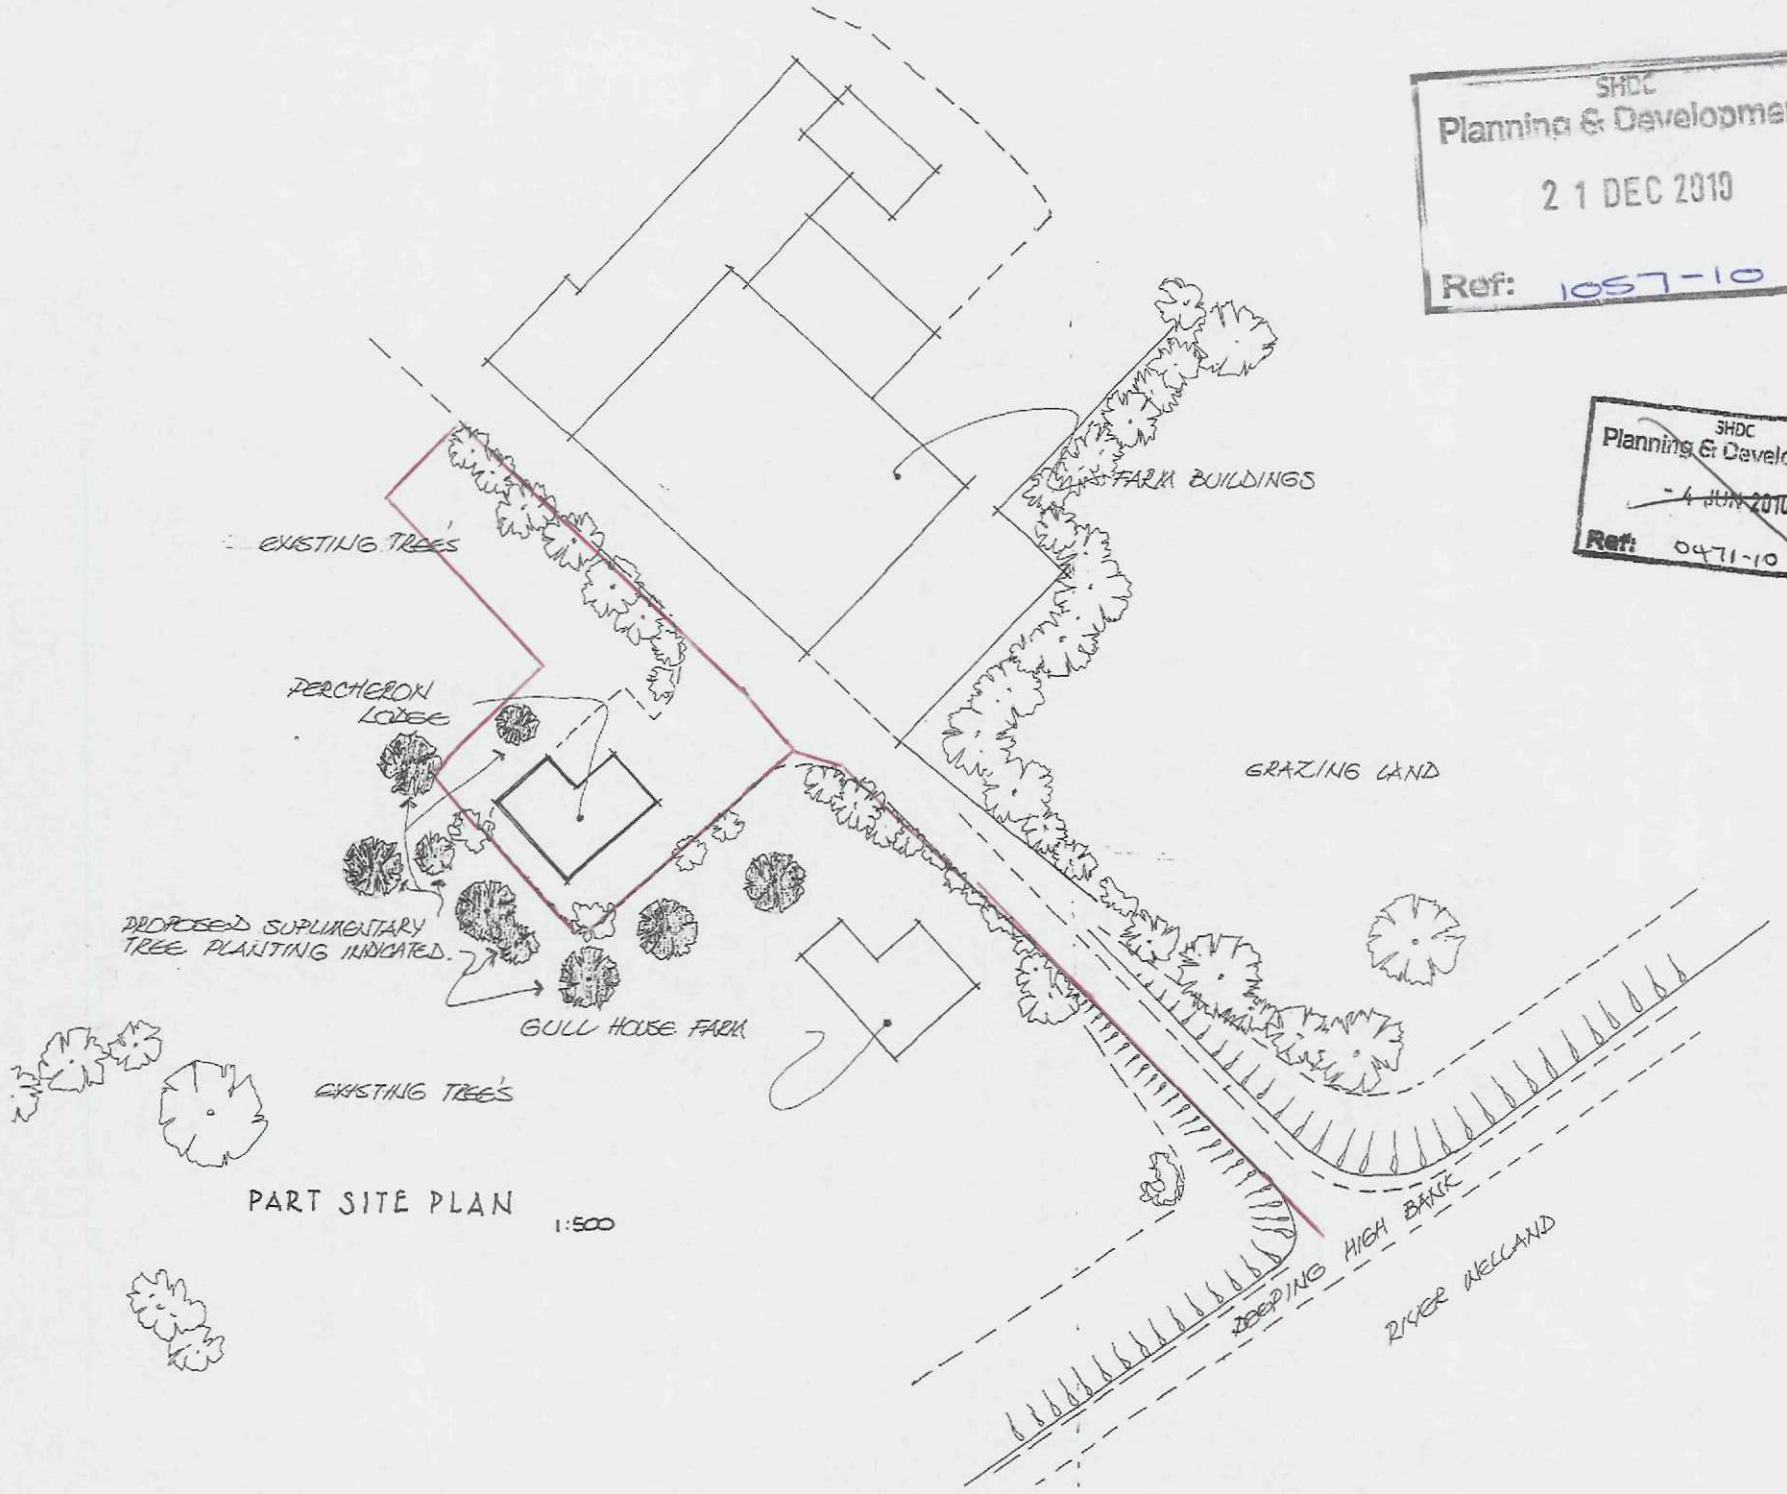


PART SITE PLAN 1:500

SHDC
Planning & Development
21 DEC 2019
Ref: 1057-10


SHDC
Planning & Development
- 4 JUN 2010
Ref: 0471-10

121 Design	PROPOSED	Mr T. Henfrey	Date January 10
34 Bellamy Road	RETENTION OF	Percheron Lodge	Scale 1:500
Oundle	EXISTING	Gull Farm	Design
Peterborough	DWELLING	Deeping High Bank	Drg No 100110/5
PE8 4NB		Spalding Lincs	
Tel: 01832 273789			


SHDC
Planning & Development
2 1 DEC 2010
Ref: 1057-10

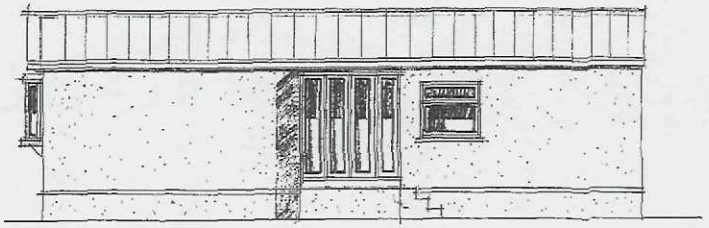


SOUTH ELEVATION

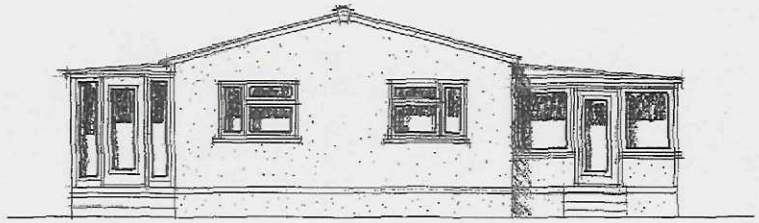

EAST ELEVATION

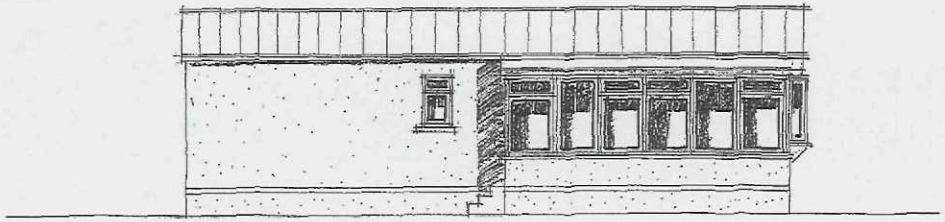

NORTH ELEVATION

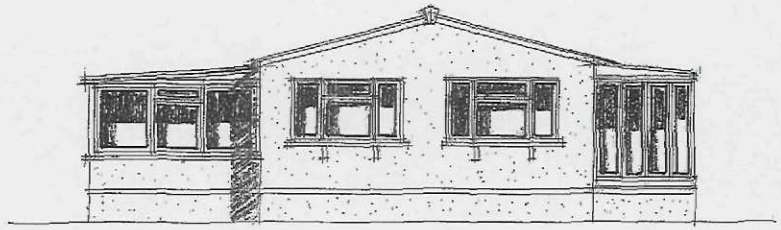

WEST ELEVATION


SHDC
Planning & Development
- 4 JUN 2010
Ref: 0471-10

121 Design
34 Bellamy Road
Oundle
Peterborough
PE8 4NB
Tel: 01832 273789

PROPOSED
RETENTION OF
EXISTING
DWELLING

Mr T. Henfrey
Percheron Lodge
Gull Farm
Deeping High Bank
Spalding Lincs

Date January 10
Scale 1:100
Design
Drg No 100110/1

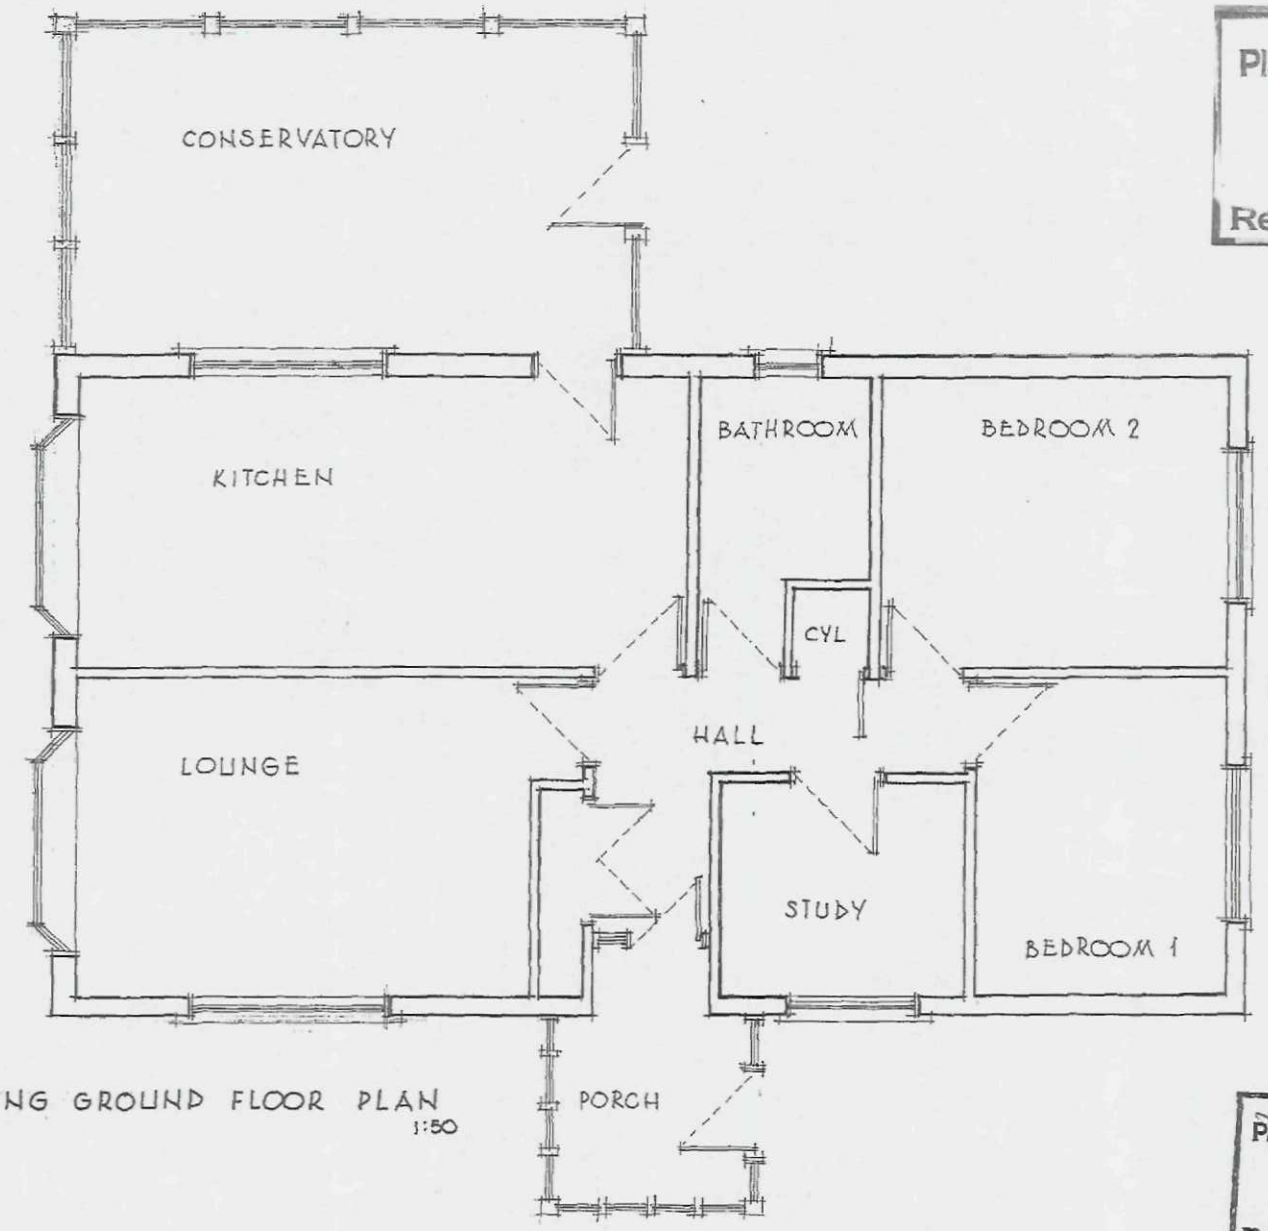

EXISTING GROUND FLOOR PLAN
1:50

SHDC
Planning & Development
21 DEC 2010
Ref: 1057-10

SHDC
Planning & Development
- 4 JUN 2010
Ref: 0471-10

121 Design
34 Bellamy Road
Oundle
Peterborough
PE8 4NB
Tel: 01832 273789

PROPOSED
RETENTION OF
EXISTING
DWELLING

Mr T. Henfrey
Percheron Lodge
Gull Farm
Deeping High Bank
Spalding Lincs

Date January 10
Scale 1:50
Design
Drg No 100110/2