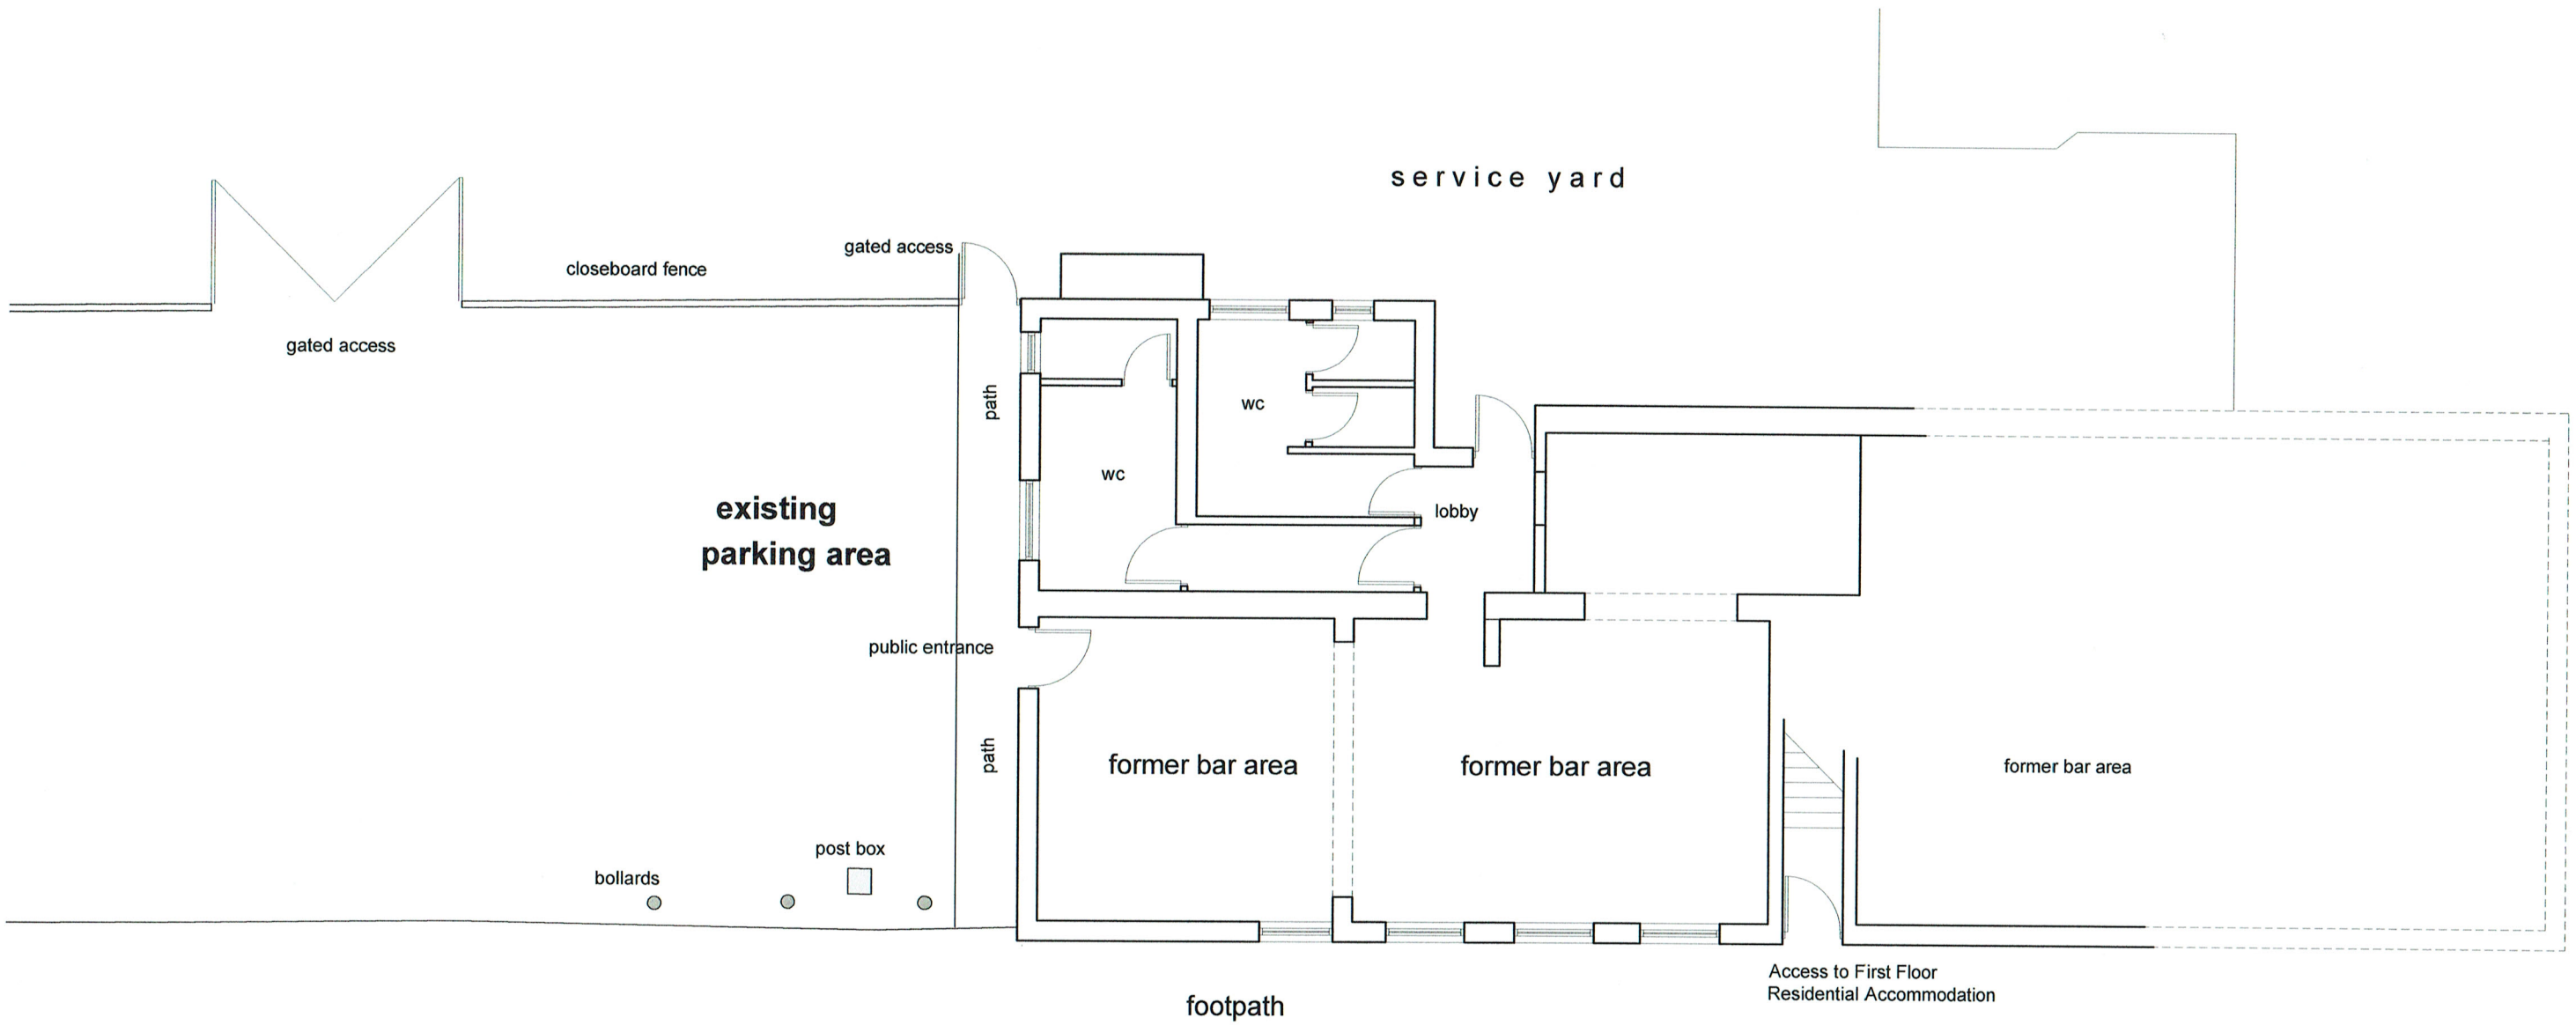


Main Road

Floor Layout as existing

mlp Moulton Land and Planning
moultonlandandplanning.co.uk 7 Broad Lane Moulton Lincs PE12 6PN
tel 01406 370081 mob 07484 101655 e-mail alan@moultonland.co.uk

Project
Proposed Change of Use
The Plough Main Road Deeping St Nicholas PE11 3EN
for S. Dungarwalla

Drawing
Floor Plan
Existing

date nov 2017
scale(s) 1:100 @A3
DRG. No. PLH 01 / pl 002