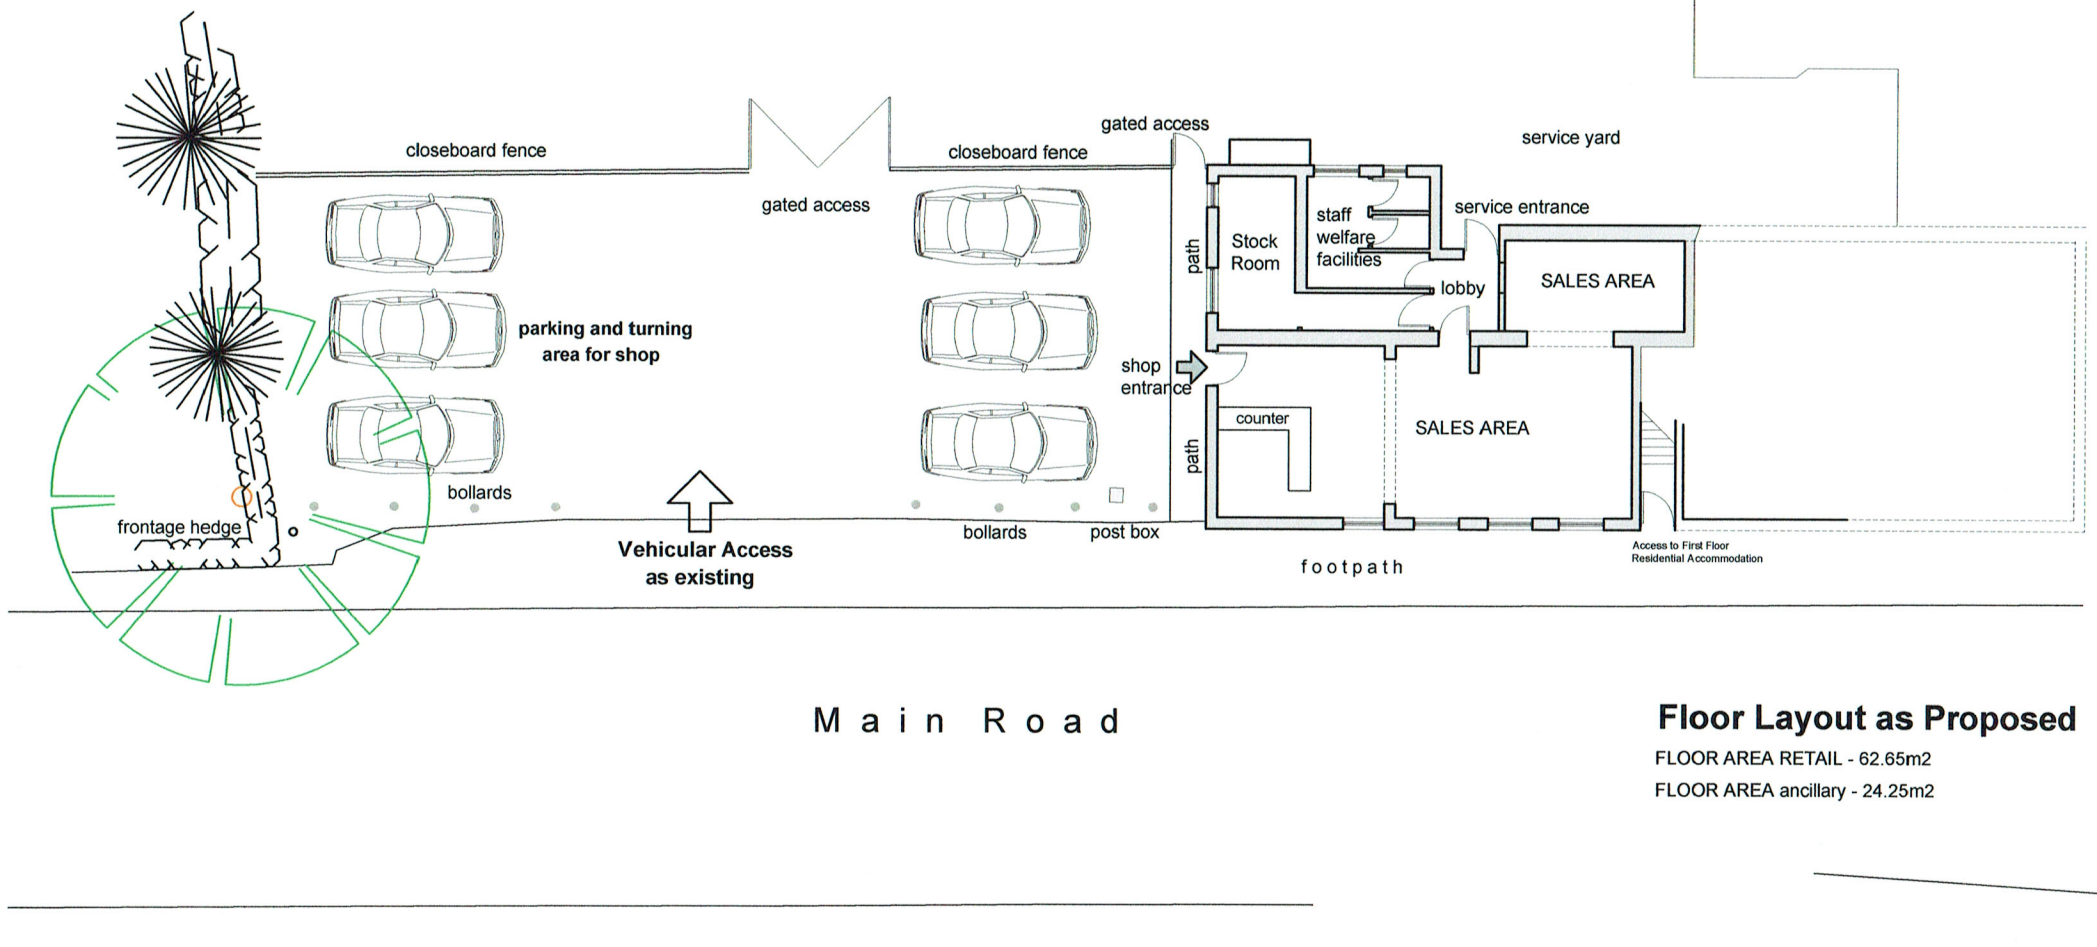



M a i n R o a d


Site Plan 1 : 200 scale

Floor Layout as Proposed

FLOOR AREA RETAIL - 62.65m2

FLOOR AREA ancillary - 24.25m2

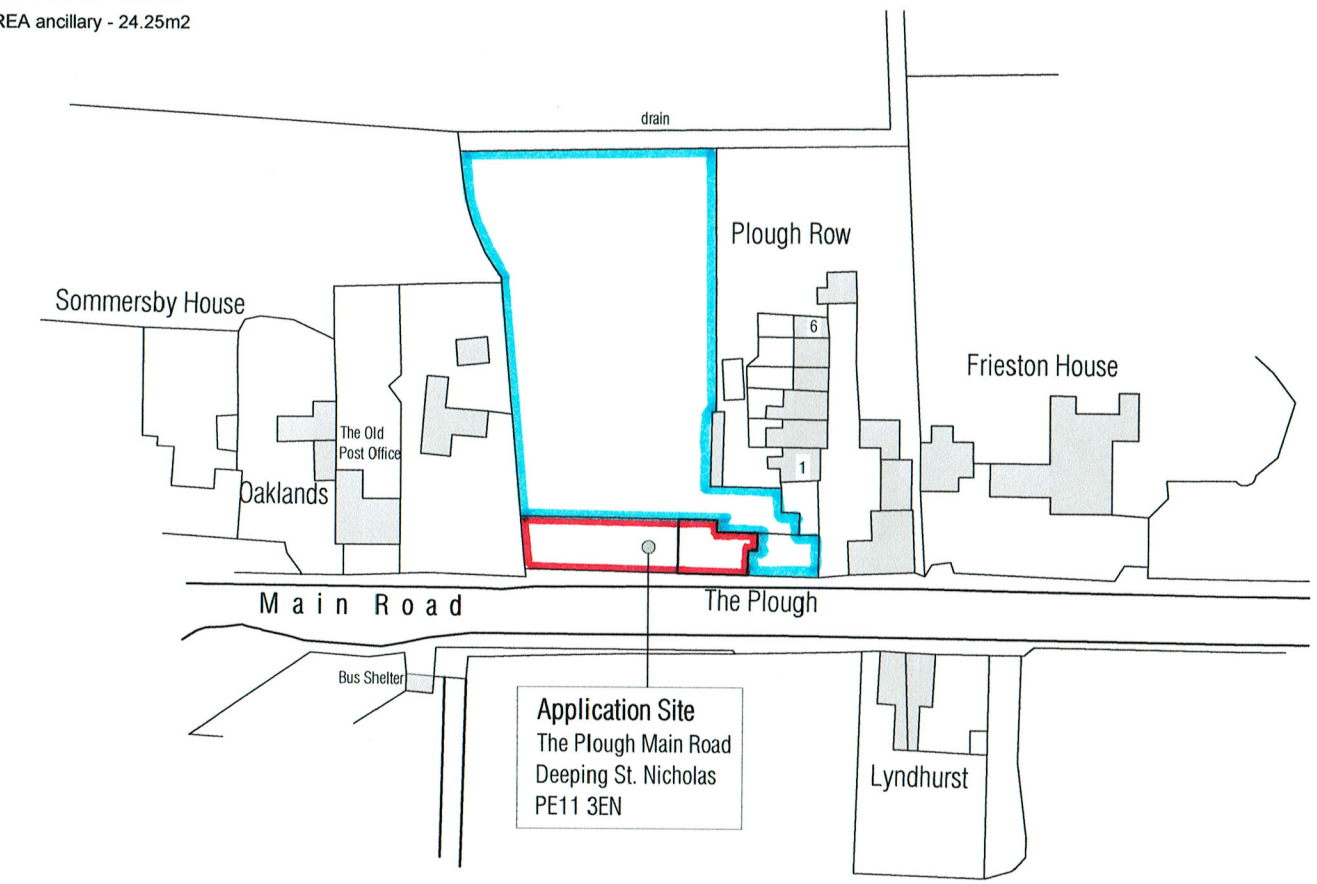

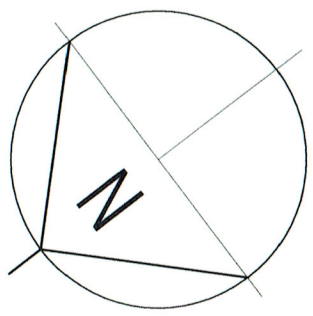

Location Plan 1 : 1250 scale

mlp Moulton Land and Planning

moultonlandandplanning.co.uk 7 Broad Lane Moulton Lincs PE12 6PN

tel 01406 370081 mob 07484 101655 e-mail alan@moultonland.co.uk

Project

Proposed Change of Use

The Plough Main Road Deeping St Nicholas PE11 3EN

for S. Dungarwalla

Drawing

Location Plan

Site Plan

date	nov 2017
scale(s)	1:200 &1:1250 @A3
DRG. No.	PLH 01 / pl 001