
MR JIM WYERS. EAST REACH FARM. HOP HOLE. DEEPING ST NICHOLAS. PE11 3HJ

drawing number
JW/20/A

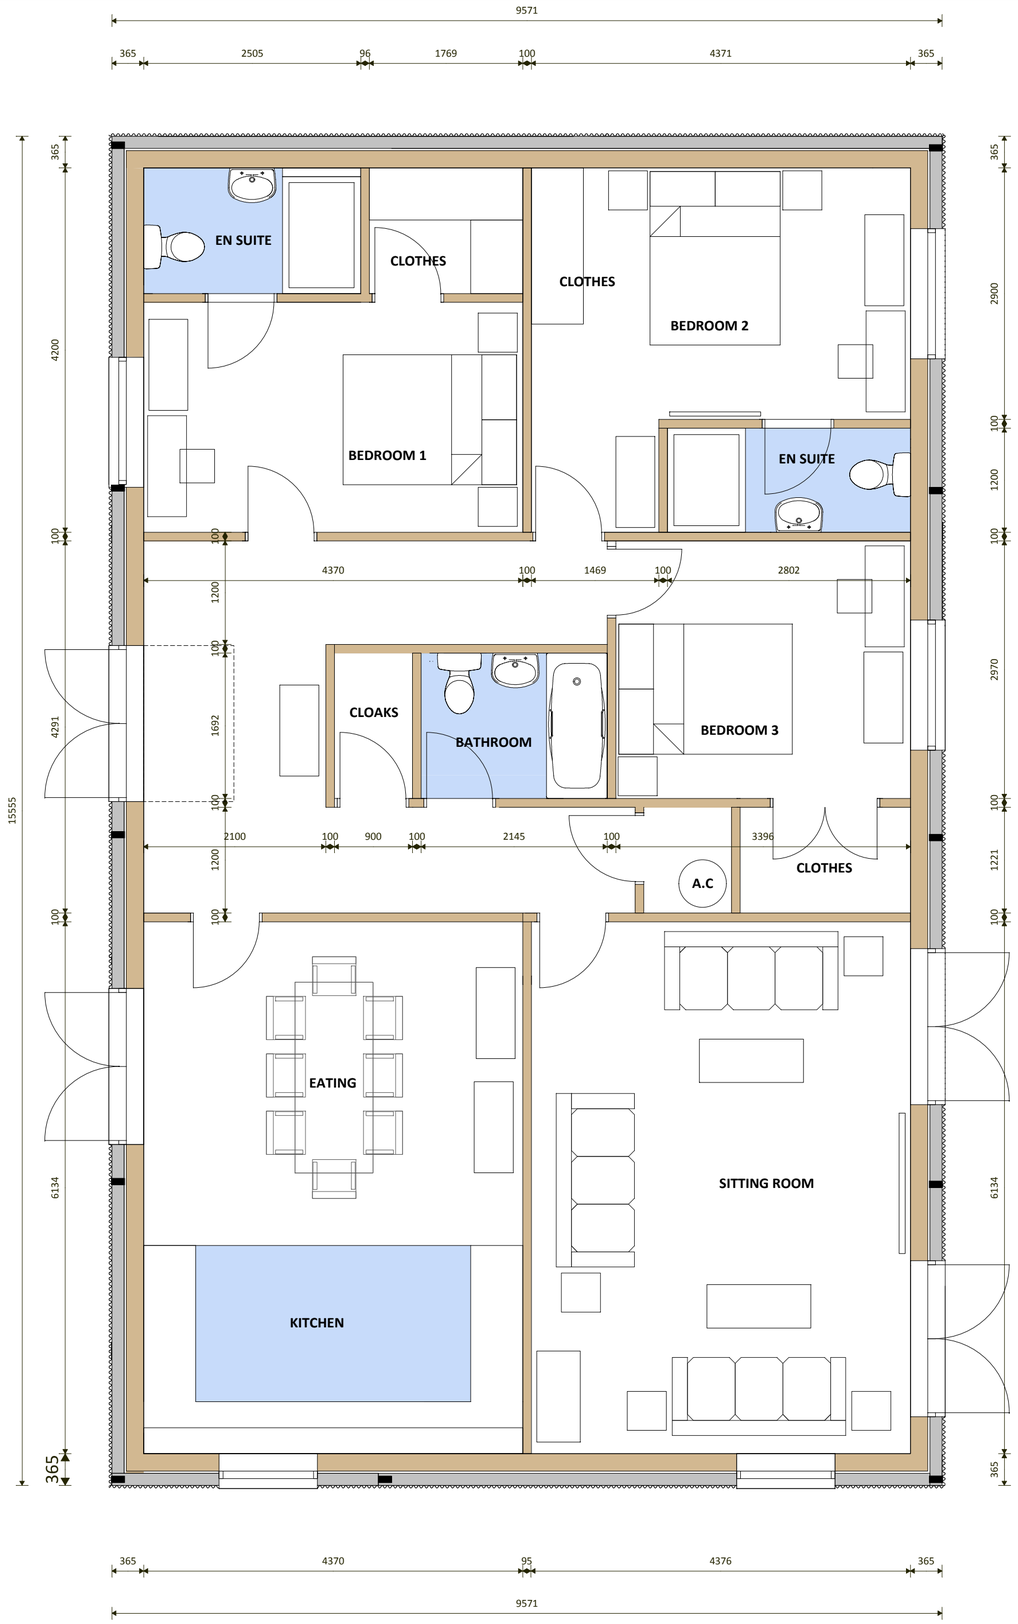

N

5
0
Metres

revision
A 14/10/2021 Drawing issued.

scale	date	drawn
1:50 Print at A2	OCTOBER 2021	PS

contract
MR JIM WYERS

PROPOSED GROUND FLOOR PLAN **(AREA 131m2)**

sharman architecture
OAK BARN. WILLOW DROVE. BOROUGH FEN. PETERBOROUGH. PE6 7QB
tel: 07724 529 094
email: paulsharman1@btinternet.com