



Proposed Front (SE) Elevation
Scale 1:100

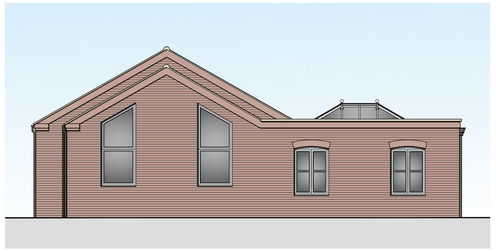


Proposed Side (NE) Elevation
Scale 1:100




Proposed Rear (NW) Elevation
Scale 1:100

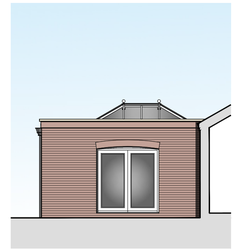

Proposed Part Side (SW) Elevation
Scale 1:100

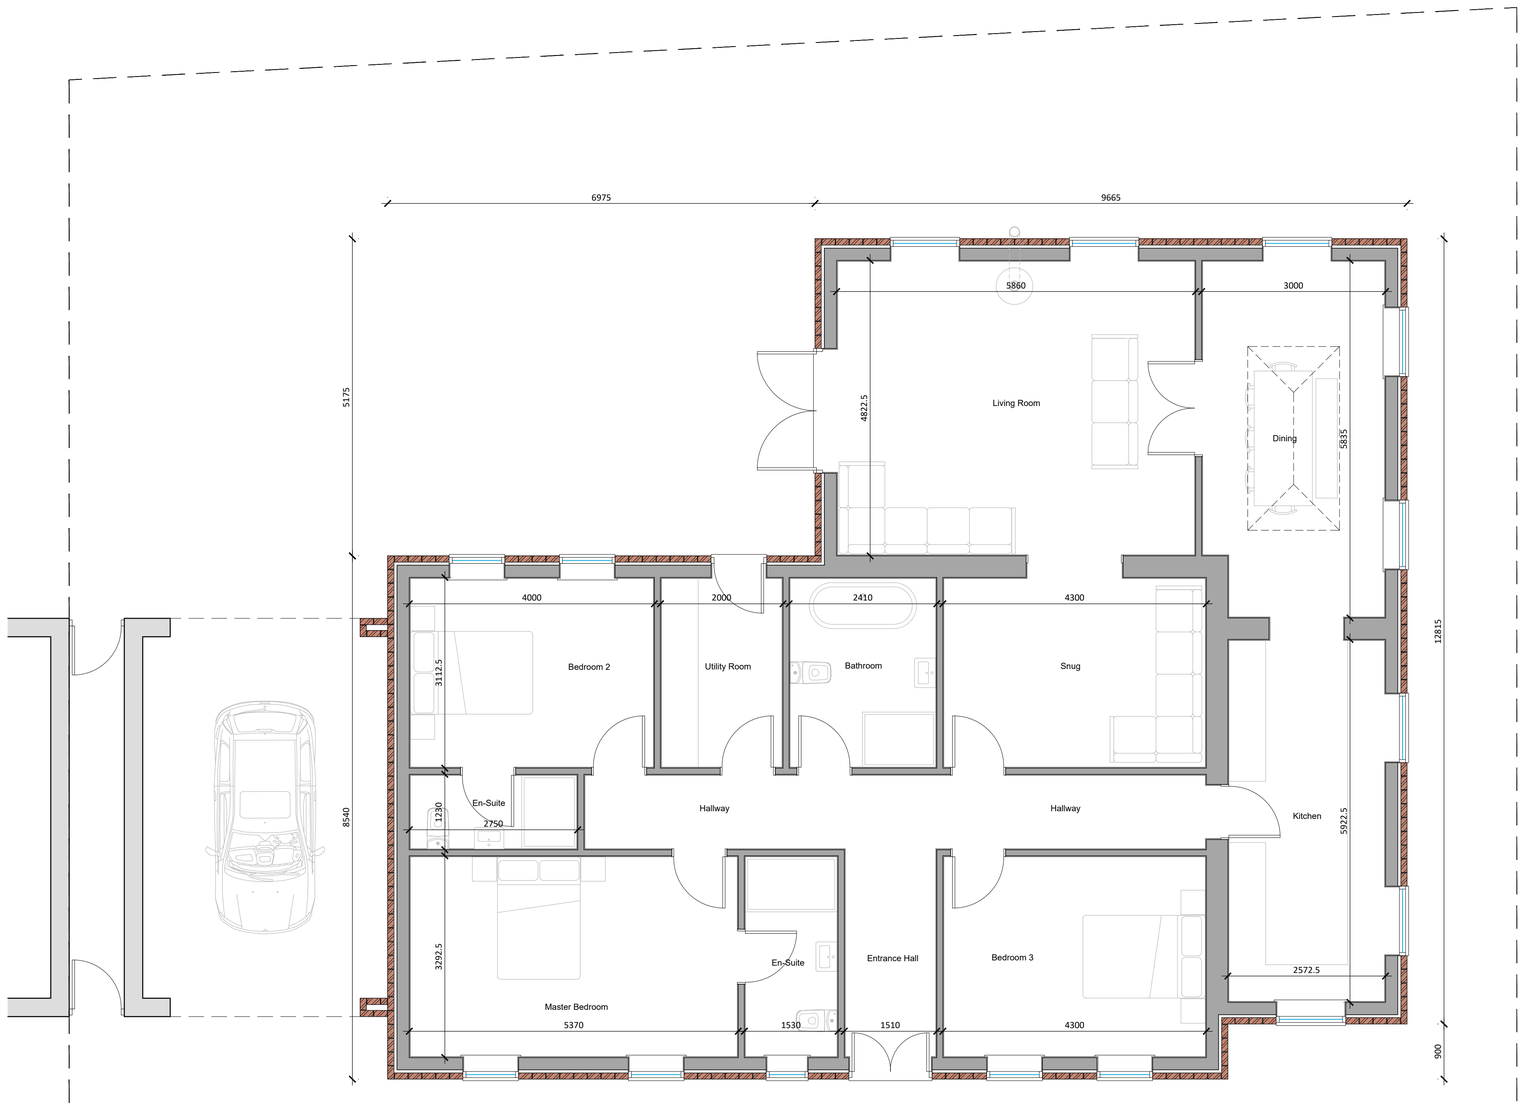


Proposed Floor Plan
Scale 1:50

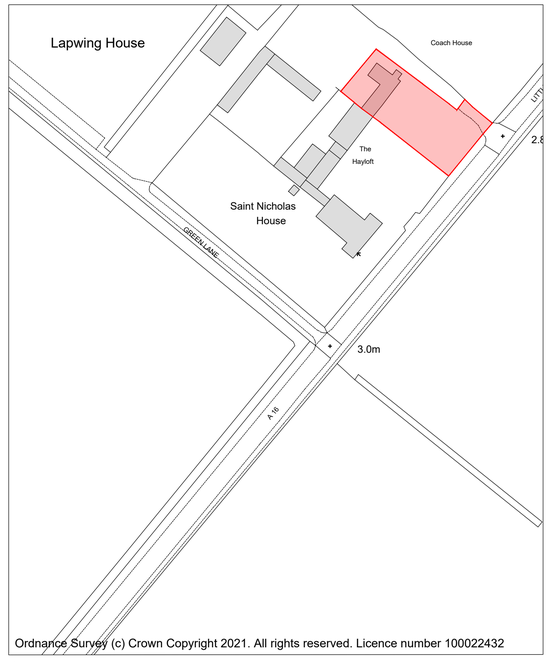

Ordnance Survey (c) Crown Copyright 2021. All rights reserved. Licence number 100022432

Site Location Plan
Scale 1:1250

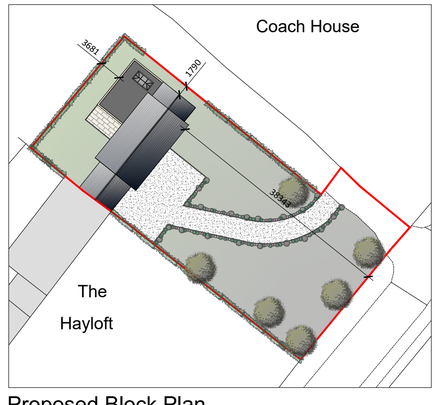

Proposed Block Plan
Scale 1:1500

REV:	DESCRIPTION:	DATE:
B	Scheme reduction in scale	10.11.2021
A	Amendments made to overall scheme	21.07.2021

Architectural Consultant

PROJECT: REPLACEMENT DWELLING

DRAWING: PROPOSED FLOOR PLANS & ELEVATIONS — BLOCK PLAN, SITE LOCATION PLAN

DESCRIPTION: REPLACEMENT DWELLING AT THE COACH HOUSE, ST NICHOLAS HOUSE, MAIN ROAD, DEEPING ST NICHOLAS, SPALDING, PE11 3HA

SIZE: A1 — CLIENT: Mark & Jane

DATE: 04/07/2021 — APPROVED: CT — Do Not Scale From This Drawing — SCALE: as labelled — DRAWING BY: JC — SHEET: 0293/21/01B

NOTES: THIS DRAWING/IMAGE INCLUDING ALL ITS CONTENT REMAINS THE PROPERTY OF JC ARCHITECTURAL CONSULTANT. NO UNAUTHORISED COPYING OR REPRODUCTION IN ANY PART IS PERMITTED WITHOUT OBTAINING PRIOR WRITTEN PERMISSION FROM JC ARCHITECTURAL CONSULTANT. JC ARCHITECTURAL CONSULTANT RESERVE THE RIGHT TO INTEGRAM THIS INFORMATION AT ANY TIME.
ALL DIMENSIONS ARE TO BE CONFIRMED ON SITE BY CONTRACTOR, ANY DISCREPANCIES ARE TO BE REPORTED TO JC ARCHITECTURAL CONSULTANT IMMEDIATELY.

CDM: THE DESIGN HAS BEEN UNDERTAKEN AS FAR AS POSSIBLE TO AVOID RISKS TO HEALTH AND SAFETY OR TO REDUCE AND CONTROL THE EFFECTS OF ANY UNAVOIDABLE RISK.ANY RELEVANT INFORMATION REGARDING RISKS WHICH ARE NOT ABLE TO BE ELIMINATED WILL BE INCLUDED WITHIN THE PROJECT HEALTH AND SAFETY FILE.