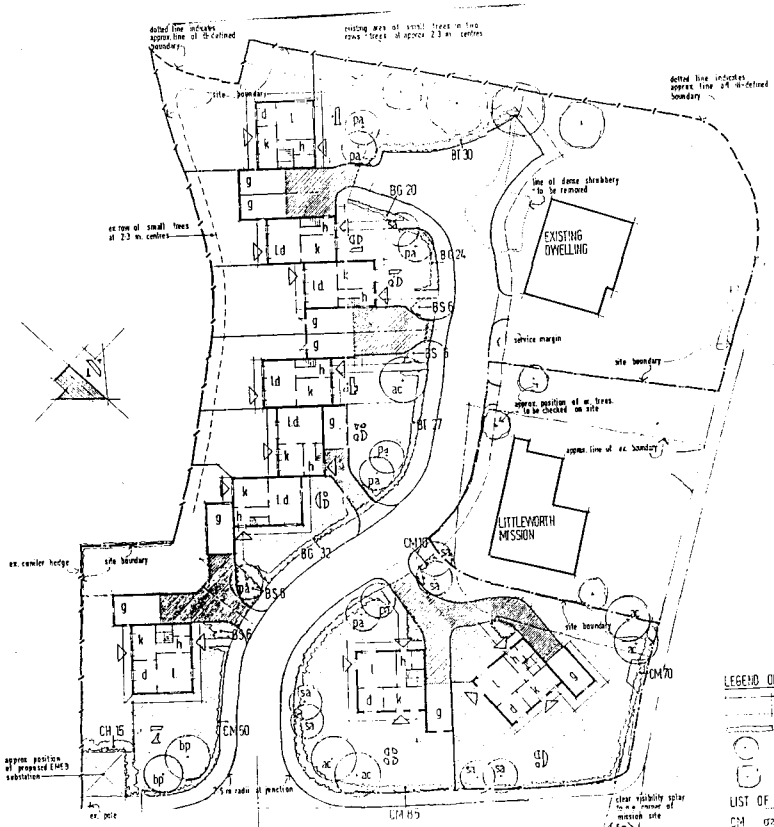


Siège Haynaut

NOTE new road to be 5.0 m wide with 1.8 m footpath on roadside serving new dwellings only. ex dwellings have unfettered pedestrian access from main road (A16) and 1.8 m service margins along new access road. all vehicle accesses to be from new access road

LEGEND OF PLANTING

- grassed area
- shrubs
- new tree
- ex tree
- gravel surfaced driveways
- pc.conc. slab paving


LIST OF SHRUBS

		distance apart	height on planting
CM	crataegus monogyna	1/500 mm	600 mm
CH	cotoneaster hennyana	1/metre	600 mm
BS	berberis x stenophylla	1/metre	450 mm
BG	berberis gagnepainii	1/500 mm	450 mm
BT	berberis thunbergii atropurpurea	1/750 mm	600 mm

LIST OF TREES

AC	[illegible]
SA	sorbus aucuparia
BP	betula pendula
PA	prunus avium

NOTE no. after code indicates no. of shrubs (e.g. CM 85 indicates 85 no. crataegus monogyna)

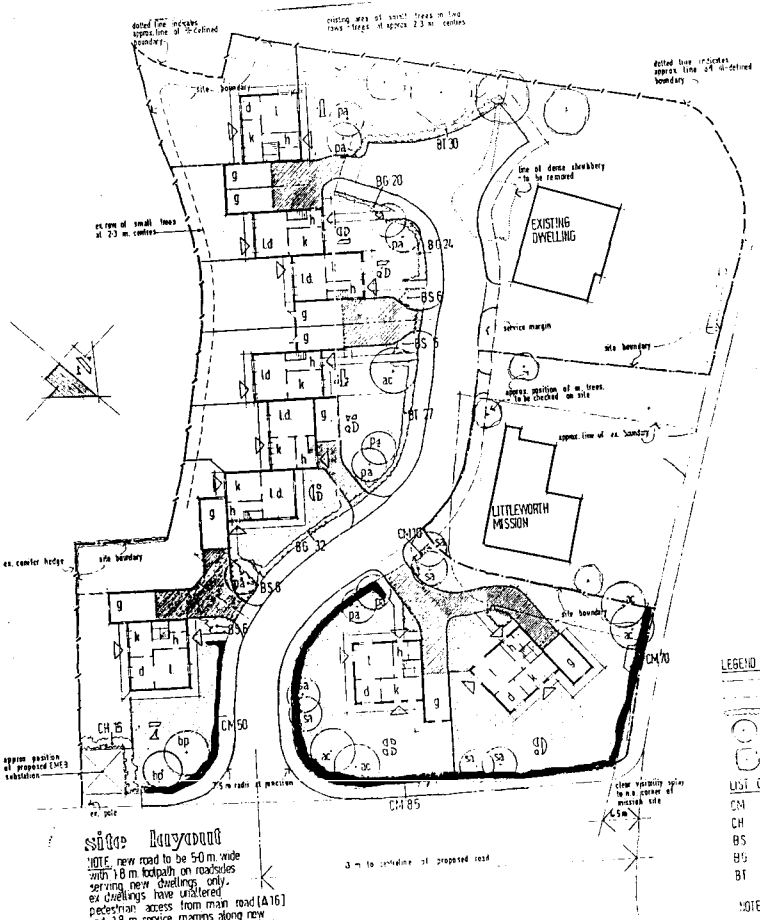

site layout

NOTE new road to be 5.0 m. wide with 1.8 m. footpath on roadsides serving new dwellings only. ex dwellings have unfettered pedestrian access from main road [A16] and 18 m. service margins along new access road. all vehicle accesses to be from main access road

LEGEND OF PLANTING

- grassed area
- shrubs
- new tree
- ex tree
- gravel surfaced driveways
- p.c.conc slab paving


LIST OF SHRUBS

		distance apart	height on planting
CM	crataegus monogyna	1/500 mm	600 mm
CH	cotoneaster henryana	1/metre	600 mm
BS	berberis x stenophylla	1/metre	450 mm
BG	berberis gagnepainii	1/500 mm	450 mm
BT	berberis 'Burbergii atropurpurea	1/750 mm	600 mm

LIST OF TREES


AC	acer campestre	
SA	sorbus aucuparia	
BP	betula pendula	
PA	prunus avium	

NOTE no. after code indicates no. of shrubs [e.g. CM85 indicates 85 no. crataegus monogyna]

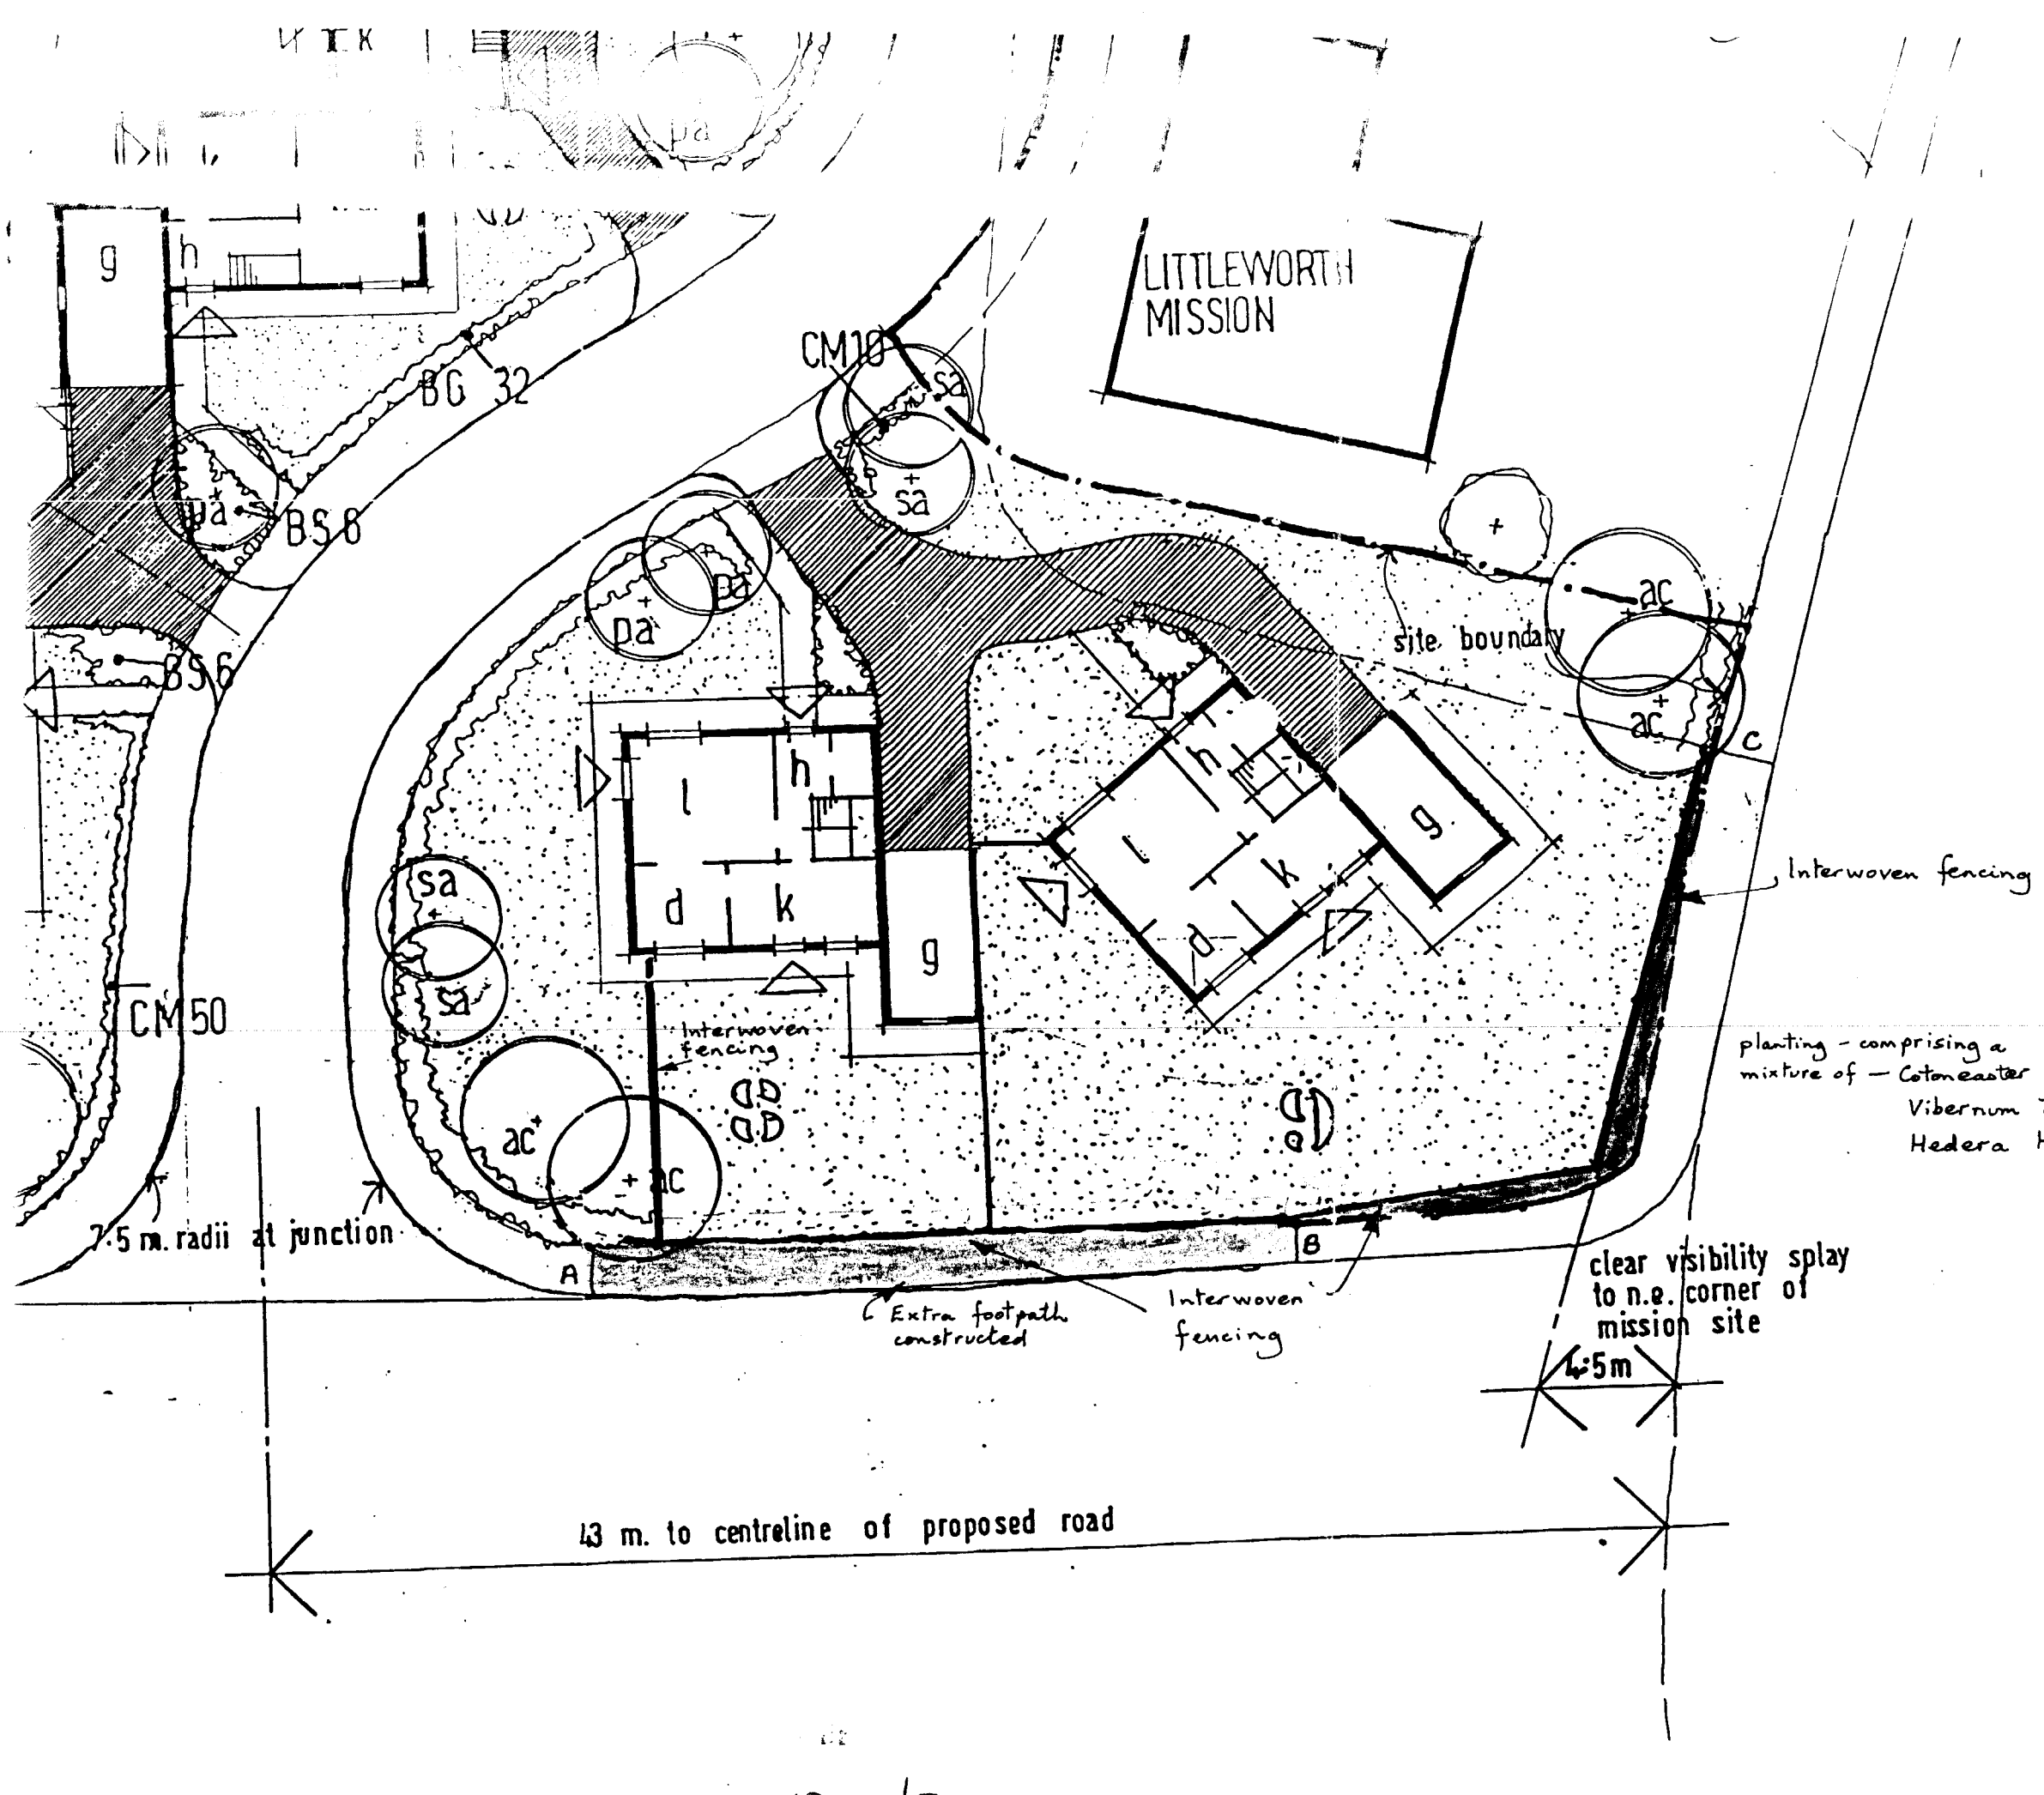


1204/95

drawing no 95/1

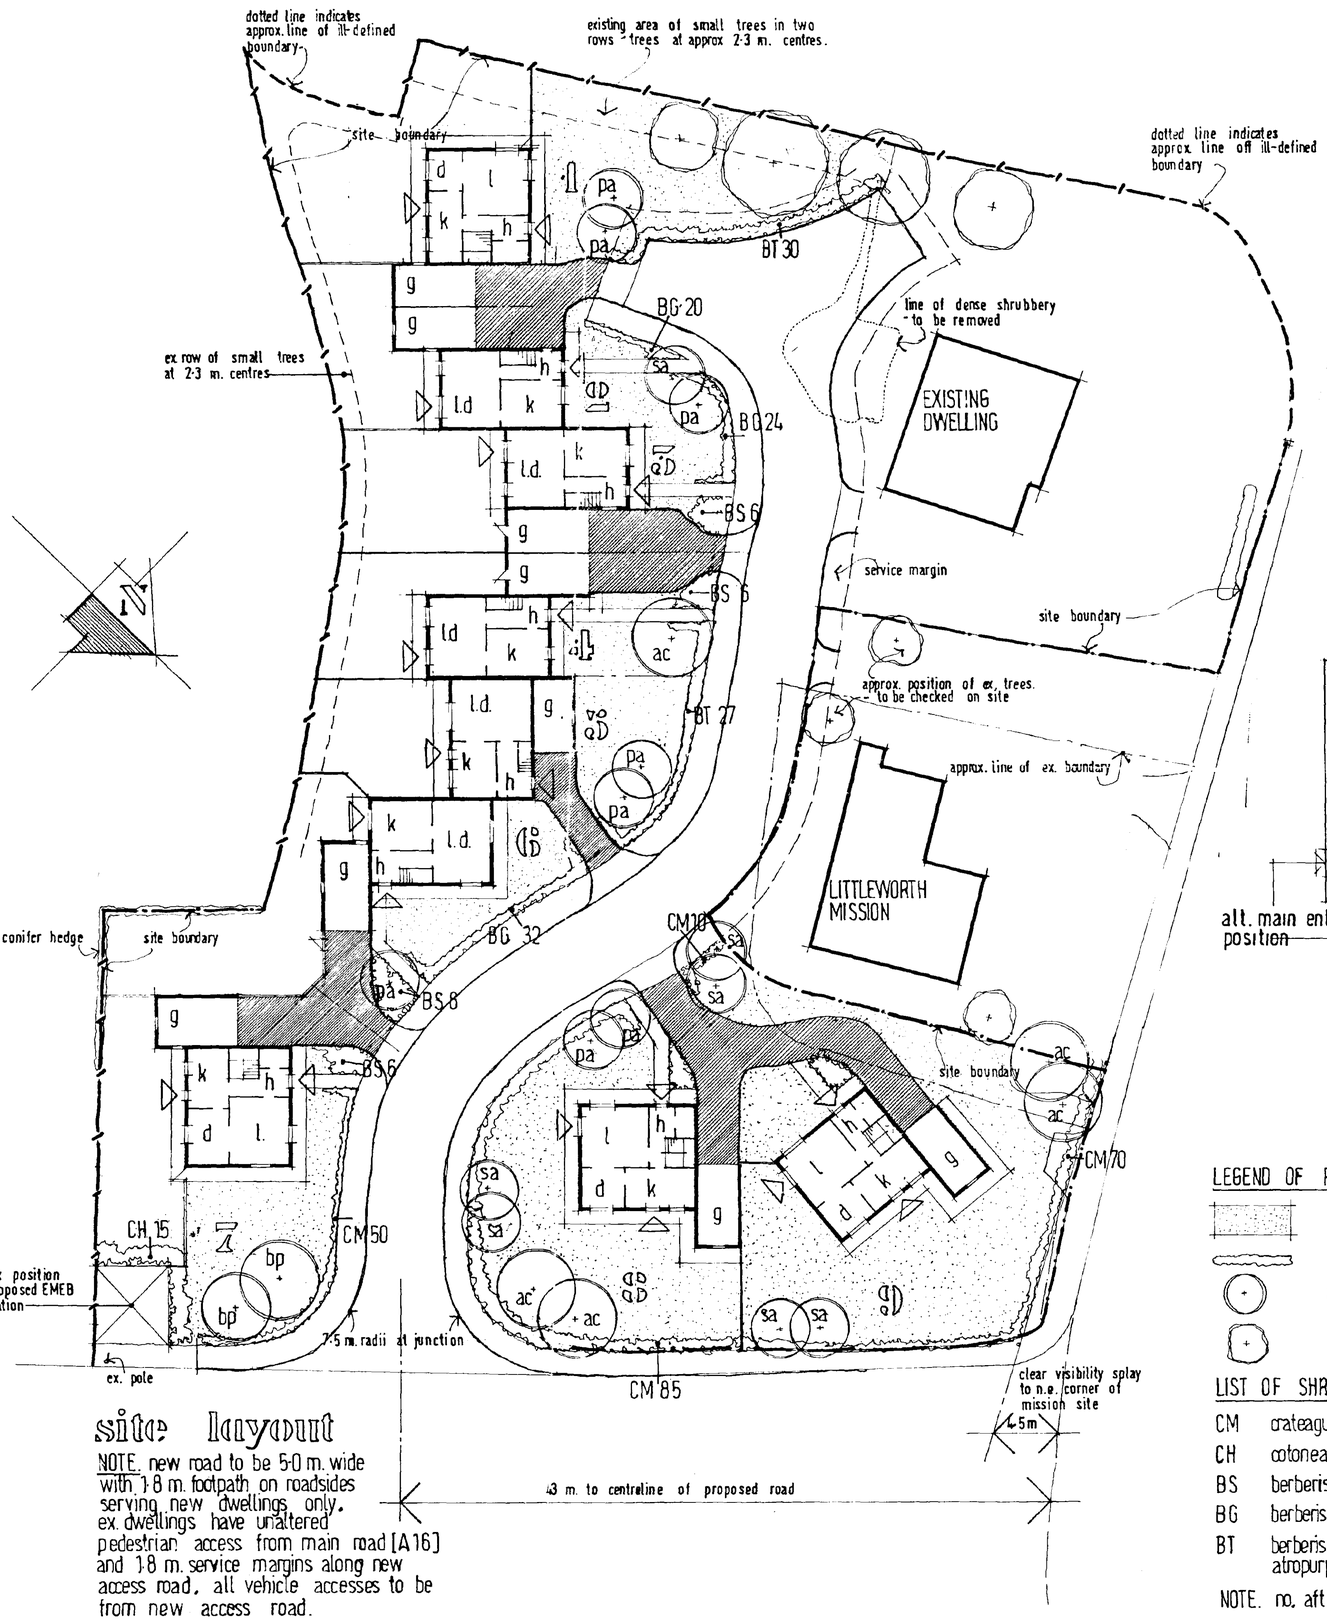


site layout

NOTE. new road to be 5·0 m. wide with 1·8 m. footpath on roadsides serving new dwellings only. ex. dwellings have unaltered pedestrian access from main road [A16] and 1·8 m. service margins along new access road. all vehicle accesses to be from new access road.

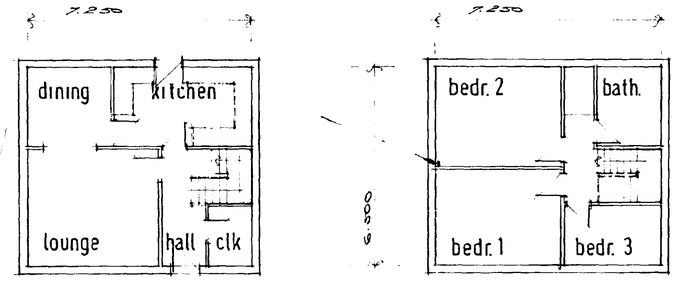

ground floor plan. first floor plan.

3 bedr. unit : plots 1 7 [illegible]

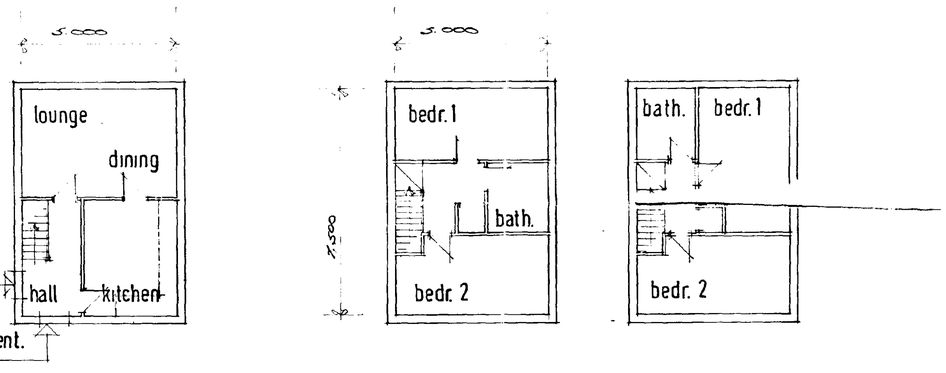

ground floor plan. first floor plan. alternative

2 bedr. unit : plots [illegible] - [illegible]

LEGEND OF PLANTING

- grassed area
- shrubs
- new tree
- ex tree
- gravel surfaced driveways.
- p.c.conc. slab paving

LIST OF SHRUBS			distance apart	height on planting
CM	crateagus monogyna		1/500 mm	600 mm
CH	cotoneaster henryana		1/metre	600 mm
BS	berberis x stenophylla		1/metre	450 mm
BG	berberis gagnepainii		1/500 mm	450 mm
BT	berberis thunbergii atropurpurea		1/750 mm	600 mm

LIST OF TREES		
AC	acer campestre	selected standard
SA	sorbus aucuparia	"
BP	betula pendula	"
PA	prunus avium	"

NOTE. no. after code indicates no. of shrubs [e.g CM 85 indicates 85 no. crateagus monogyna]

DETERMINED PLAN

7/8/91

notes

Do not scale from this drawing.

This drawing is copyright and may not be altered, traced, photographed or used for any purpose other than that for which it is issued without written permission from the John D Lynch Partnership

The General Contractor is to check all dimensions on site and report discrepancies to the architect.

All details shown on this drawing including foundations are based upon typical site conditions related to the area. No responsibility can be accepted for abnormal conditions which may be discovered during construction unless reported to the Architects so that design amendments may be considered. Site soil surveys are recommended in respect of foundations to establish specific site conditions before foundation work is undertaken.

revision	date
1. House No. 1 position adjusted. House no. 9 position amended. Windows/ doors amended to serve garages.	
2. House No. 9 position adjusted.	12/11/91.
3. Road width and radii amended	24/1/92

JOHN D LYNCH partnership
CHARTERED ARCHITECTS

project/drawing
PROPOSED RESIDENTIAL DEV: AT MAIN RD., DEEPING ST. NICHOLAS FOR MR P. JEFFES

scale	date	drawn
1:100 1:200	30/7/91	TAC

project no.	drawing no.
1125	AB/5

revisions