
THIS DRAWING IS TO BE READ IN CONJUNCTION
WITH THE SCHEDULE OF WORKS

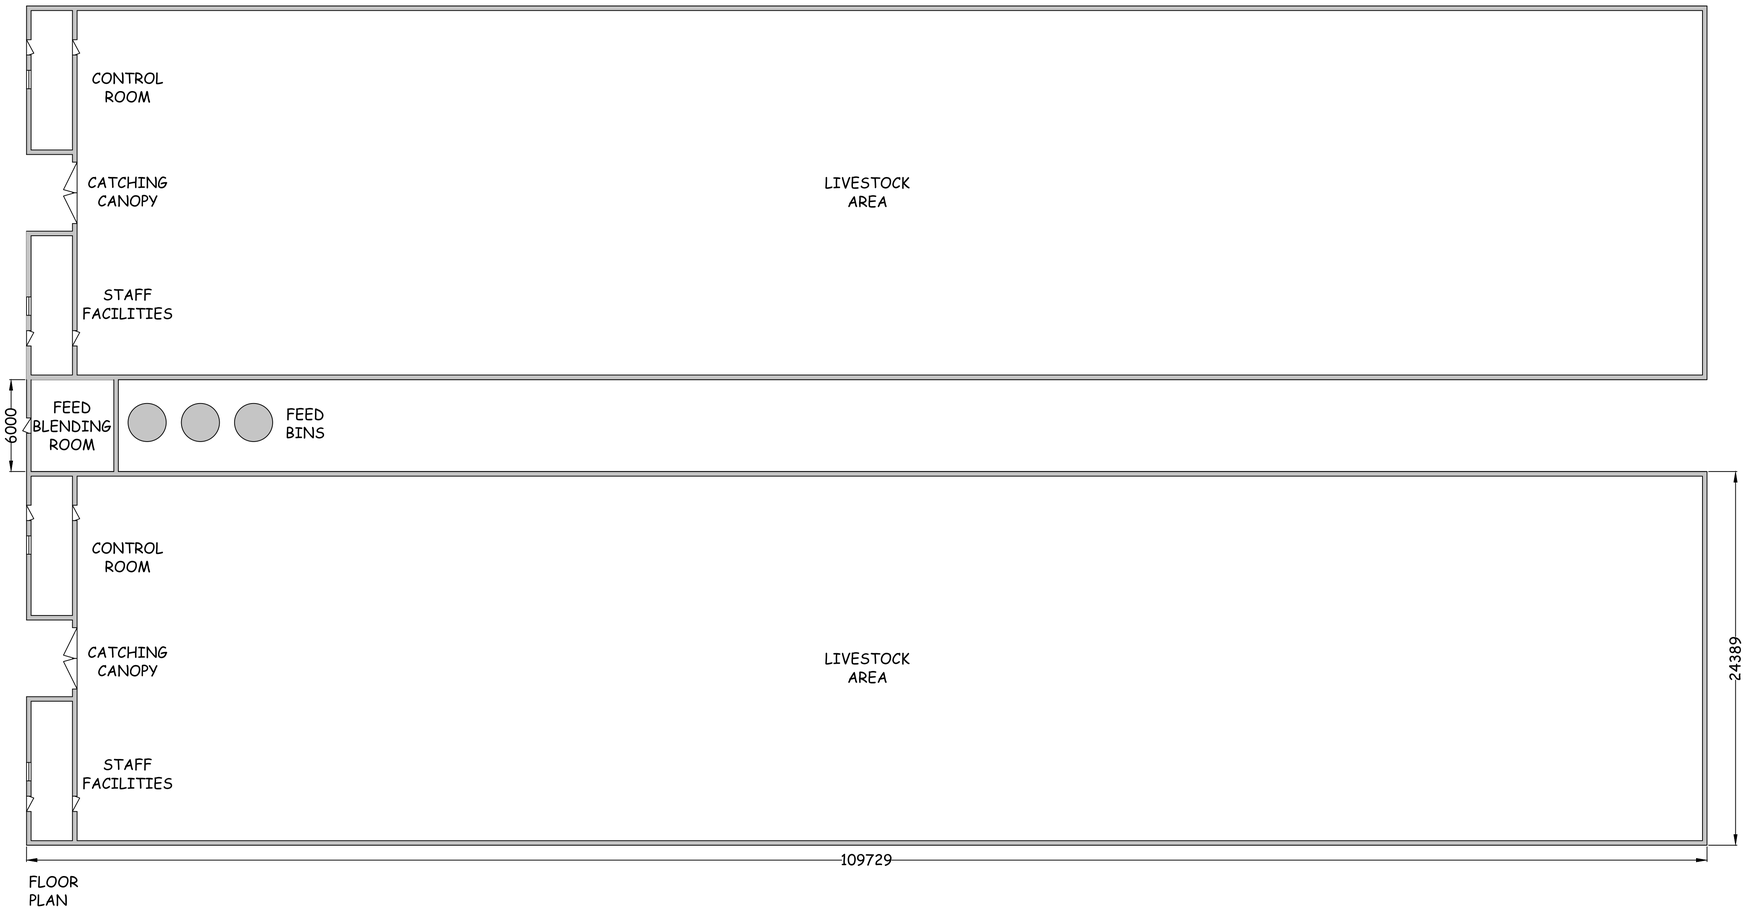

FLOOR PLAN

IAN PICK ASSOCIATES LTD
Specialist Agricultural & Rural Planning Consultants

Station Farm Offices
Wansford Road
Nafferton
Driffield
East Yorkshire
YO25 8NJ

T : 01377 253363
E : mail@ianpick.co.uk
W : www.ianpickassociates.co.uk

CLIENT

D V Ventures
Mount Farm
Shirley
Ashbourne
Derbyshire
DE6 3AR

JOB TITLE

Poultry Unit Expansion

DWG. TITLE

Floor Plan A1

SCALE

1=200

DRN

SH

DWG. NUMBER

IP/NT/04

DATE

Nov 16

REV

-