




PROPOSED FRONT ELEVATION

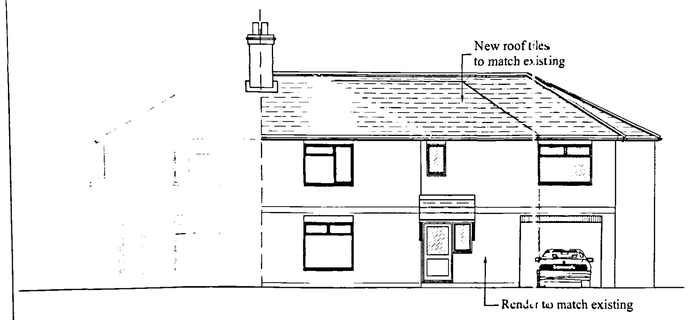


PROPOSED SIDE ELEVATION

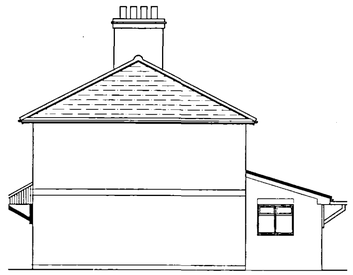


PROPOSED REAR ELEVATION

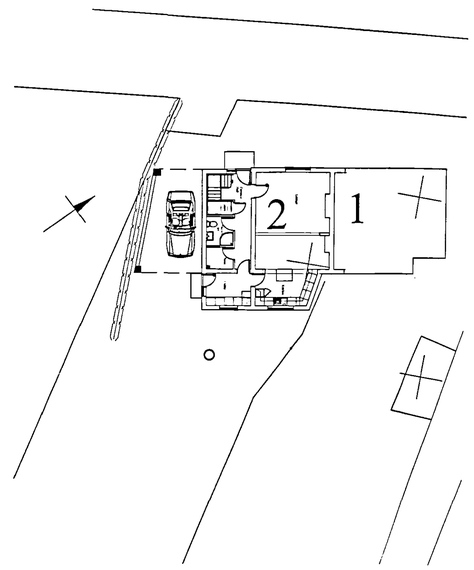

SITE PLAN - Scale 1:200

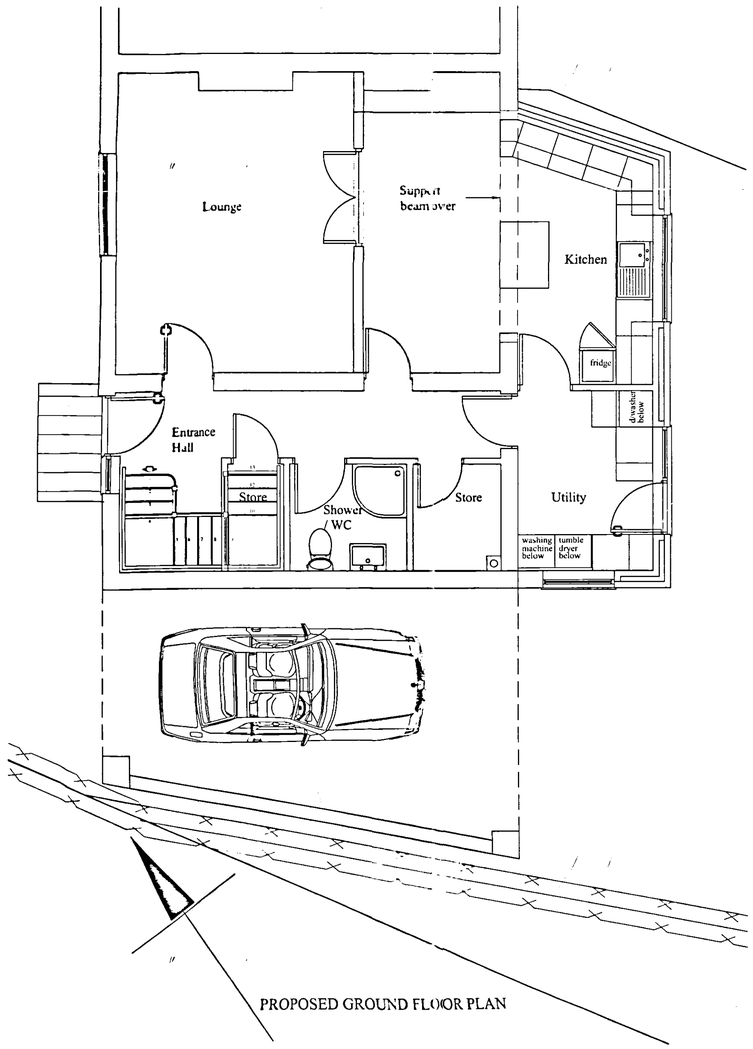

PROPOSED GROUND FLOOR PLAN

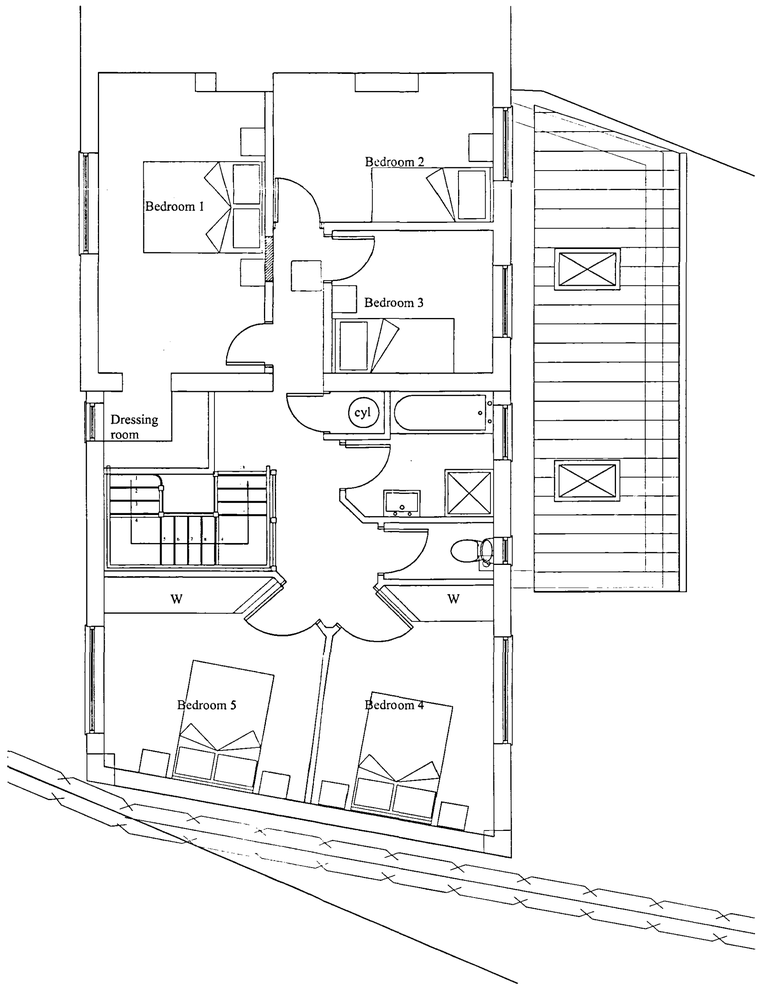

PROPOSED FIRST FLOOR PLAN

© Copyright. All Rights Reserved.
This drawing must not be reproduced without permission.
DO NOT SCALE.
The Contractor is responsible for checking all dimensions.

Notes

DETERMINED PLAN

SHDC
Planning & Development
18 NOV 2004
Ref: 1539/04

	date	revision
B	11/11/04	Client revisions
A	08.11/04	Client revisions

ACCENT & WILKINSON
ARCHITECTS • LANDSCAPE ARCHITECTS
TOWN PLANNERS • CONSERVATIONISTS
Malborne House, 1 Benyon Grove, Herlington, Orton Malborne, Peterborough PE2 5ZJ
Telephone. 01733 236666 Fax: 01733 236591
E-mail: admin@accentandwilkinson.co.uk

project

PROPOSED EXTENSION & ALTERATIONS TO
2 NEAR CHAPPELLS
DEEPING ST NICHOLAS
FOR
MR & MRS DAWSON

drawing title

PROPOSED PLANS & ELEVATIONS

scale		date
1:50, 1:100	@ A1	October 2004

project number / drawing number

76604 / 100A - 02

revision