



NORTH WEST ELEVATION

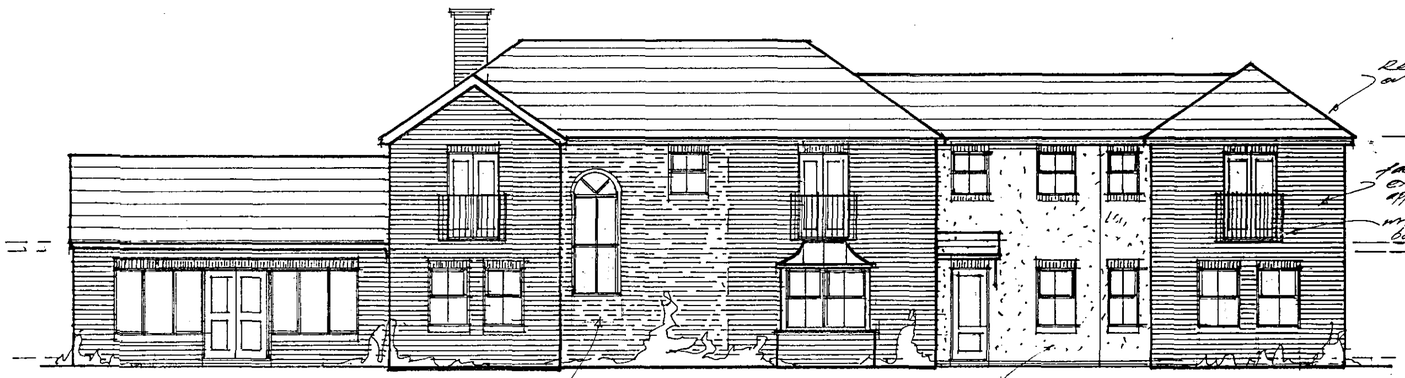

SOUTH WEST ELEVATION



SOUTH EAST ELEVATION

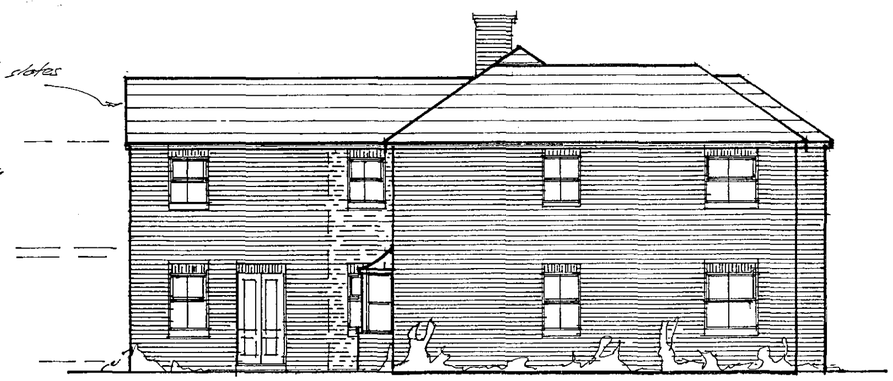

NORTH EAST ELEVATION

SHDC
Planning & Development
13 DEC 2004
Ref: 1630104

DETERMINED PLAN

THIS DRAWING TO BE READ IN CONJUNCTION WITH THE FOLLOWING DRAWINGS
Dwg No JJD/04/01 plans as existing
Dwg No JJD/04/02 proposed ground floor
Dwg No JJD/04/03 proposed first floor
Dwg No JJD/04/04 proposed elevations
Dwg No JJD/04/05 site plan

PROPOSED ELEVATIONS TO EXTENSION
TO 'THE FARM HOUSE',
GRAYS FARM, NORTH DROVE BANK
SPALDING LINCOLNSHIRE, PE11 3JX
for MR & MRS. J DAVIS

scale : 1/100

drawing no JJD/04/04

Nov 2004