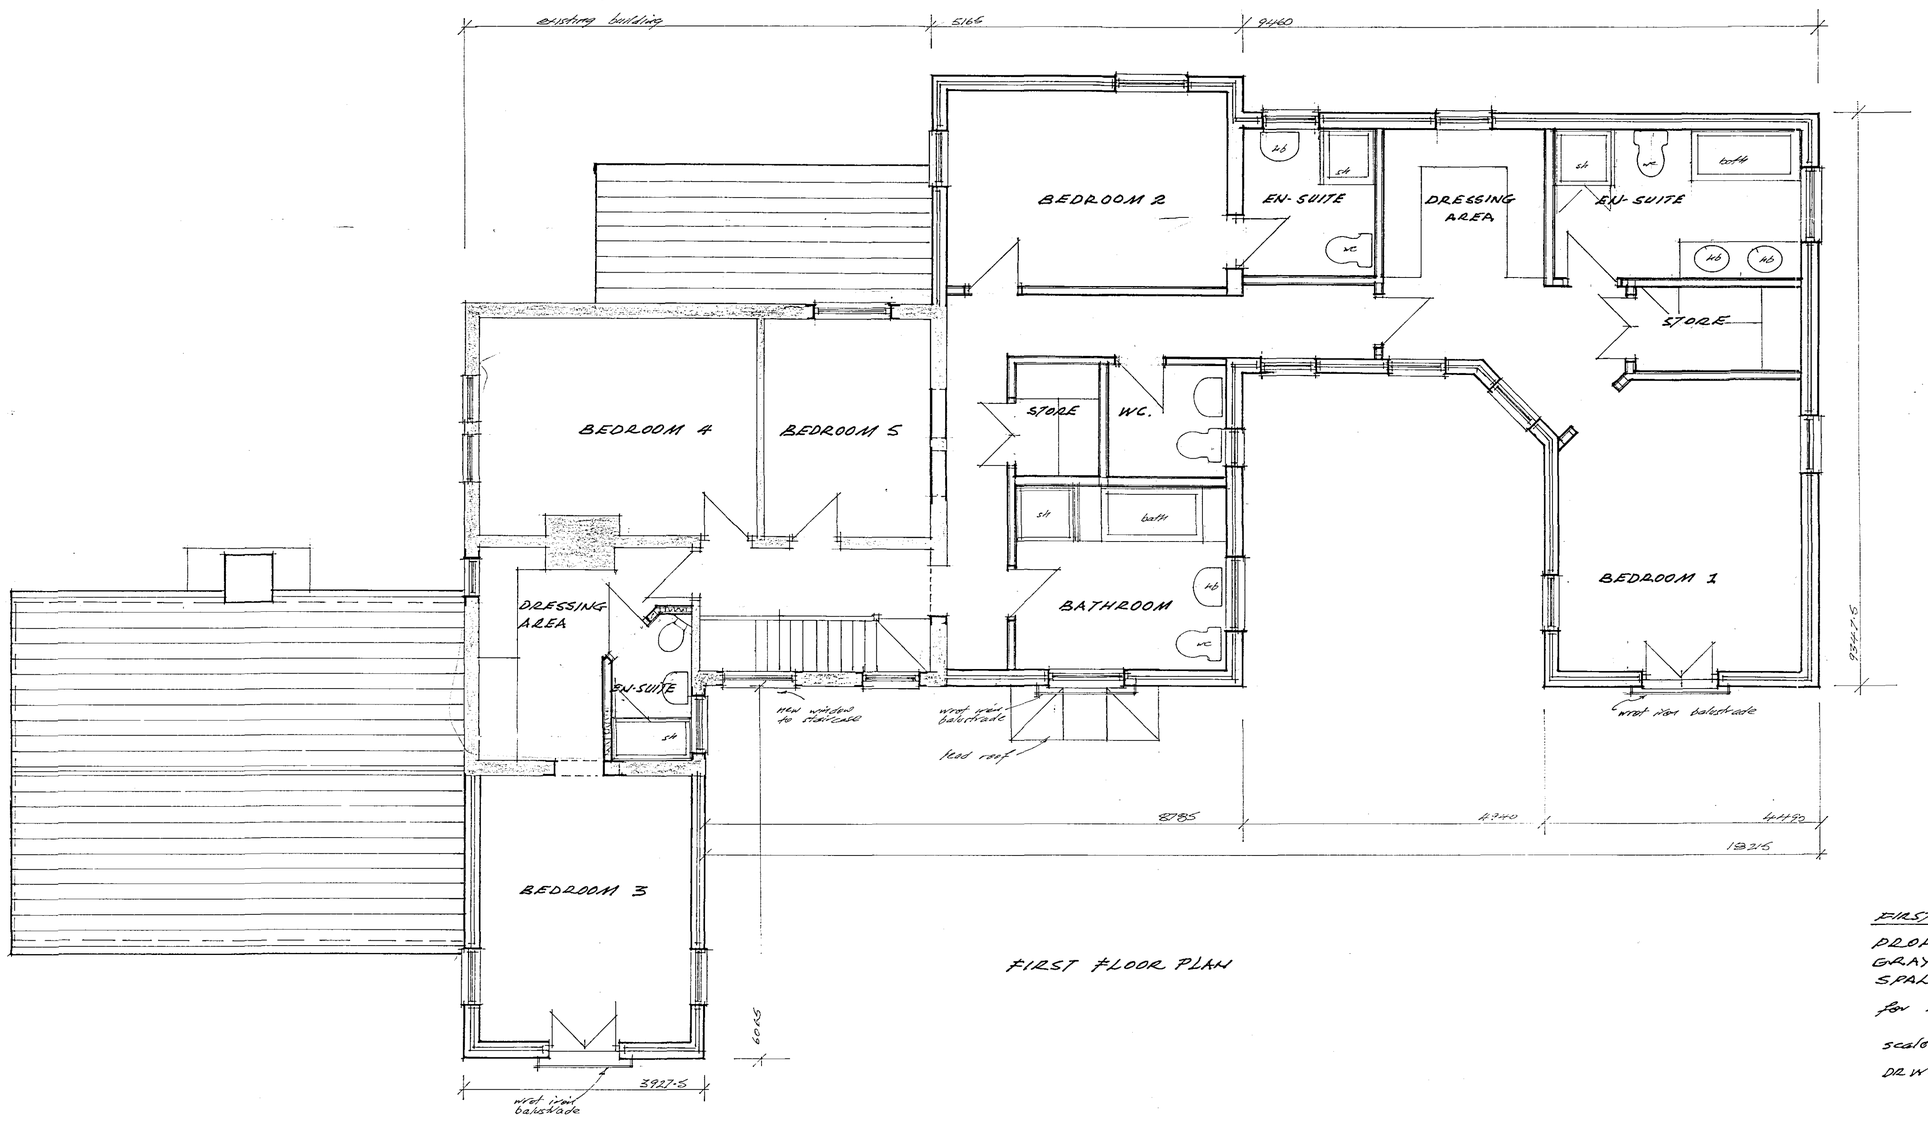


FIRST FLOOR PLAN

SHDC
Planning & Development
13 DEC 2004
Ref: 1630/04

DETERMINED
PLAN

THIS DRAWING TO BE READ IN CONJUNCTION WITH THE FOLLOWING DRAWINGS

Dwg. No JJD/04/01 plans as existing
JJD/04/02 proposed ground floor
JJD/04/03 proposed first floor
JJD/04/04 proposed elevations
JJD/04/05 proposed site plan

FIRST FLOOR PLAN AS PROPOSED

PROPOSED EXTENSION TO 'THE FARM HOUSE'
GRAYS FARM, NORTH DROVE BANK
SPALDING, LINCS

for MR & MRS. J. DAVIS

scale 1:50

DRWG NO JJD/04/03 NOV 2004