


Site Plan
29 (Plot 14) MapleWay
Donington
Spalding
Lincs.,
PE11 4XL
ASH COURT
PLAY AREA
MAPLE WAY
ASH COURT
MAPLE WAY
20
19
18
17
16
15
21
22
23
25
SOUTH HOLLAND DC
- 8 JAN 2001
H04/0032/01
DETERMINED
PLAN

Received
9-1-01


DETERMINED
PLAN

Block Plan
Proposed Censervatory
Mr & Mrs Wilkerson
29 Maple Way
Donington,Spalding

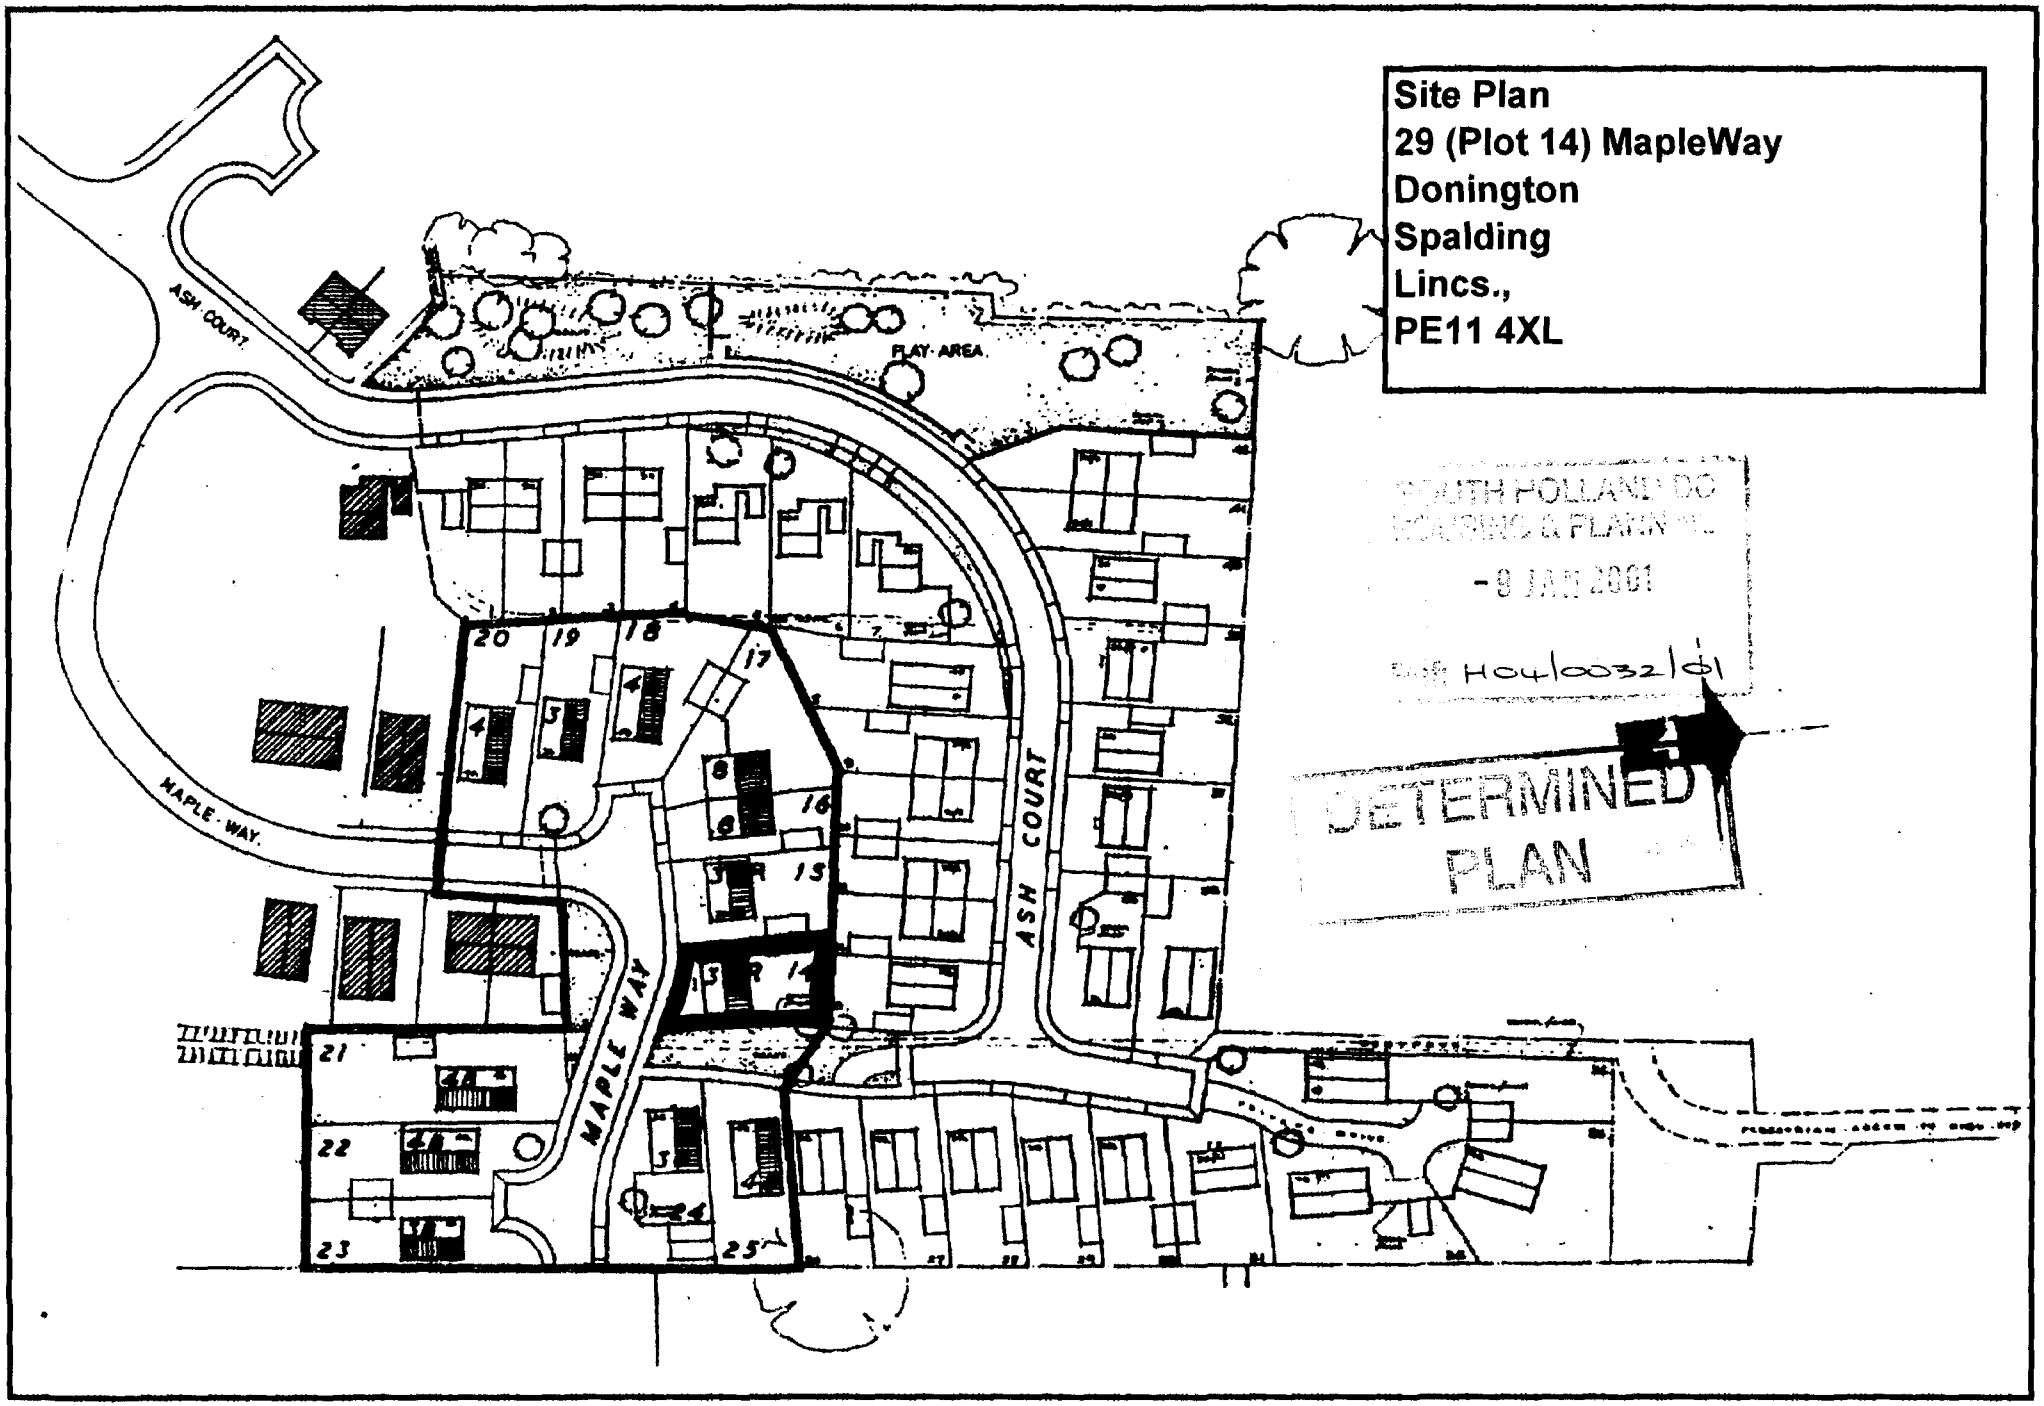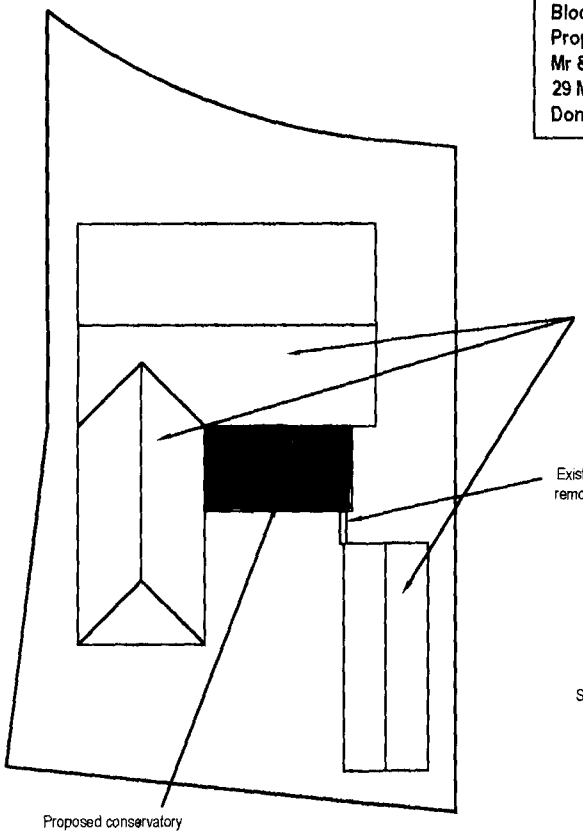



Scale 1:250

North Elevation

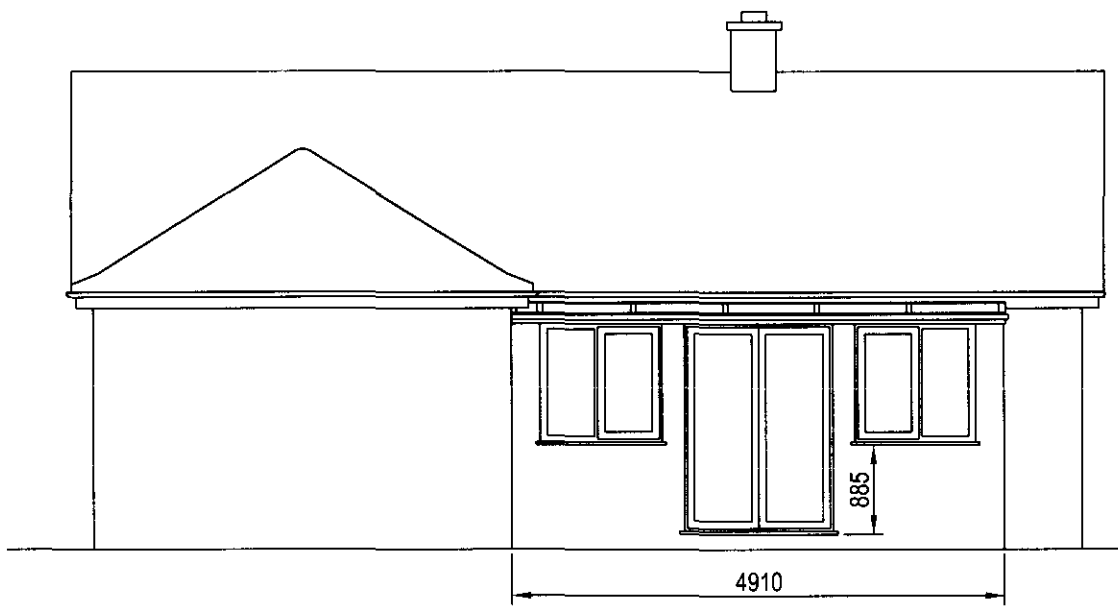

East Elevation

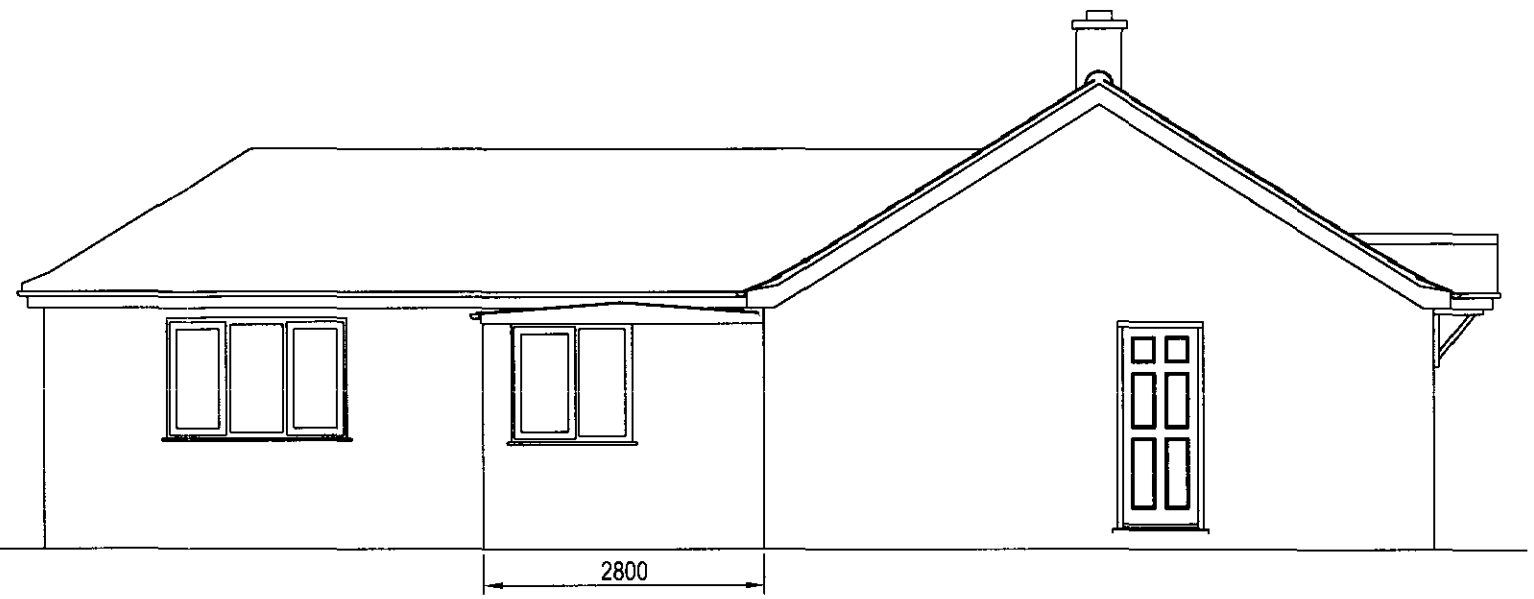

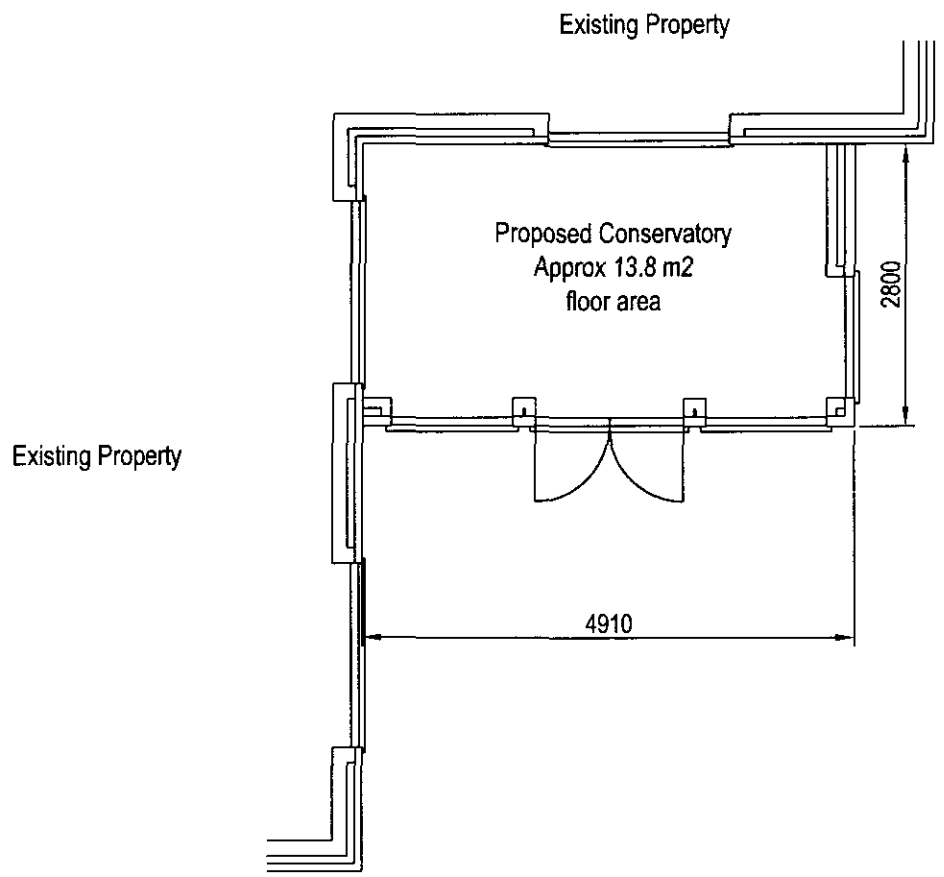

Roof - 10mm Clear triple-walled polycarbonate sheet
Walls - Traditional brick and mortar cavity brickwork to match existing
Windows - PVCu Double glazed

DETERMINED
PLAN

H04/0032/01

Scale 1:75

Proposed Conservatory
Mr & Mrs Wilkerson
29 Maple Way
Donington, Spalding

Dwg No: **A4-9**

04/01/01