
© Rick Smith Design 2020

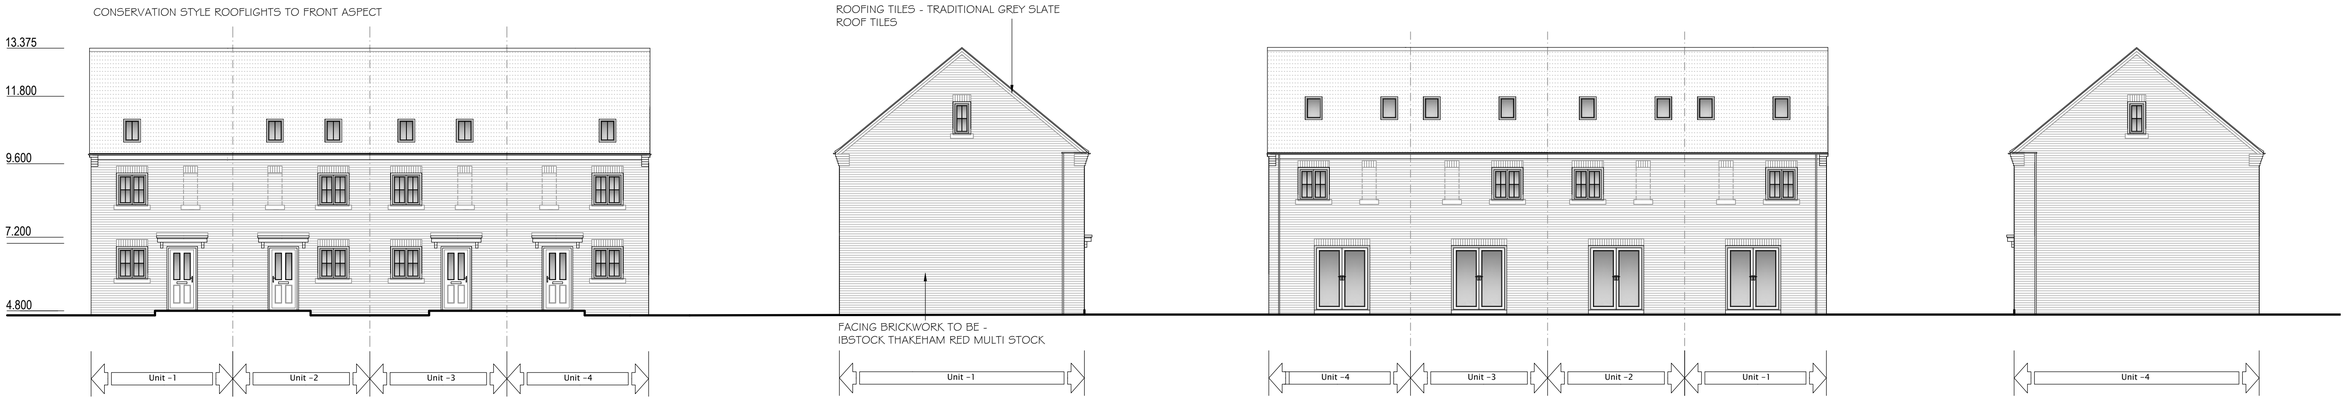

Front - south

Side - west

Rear - south


Side - east

ALL WINDOWS AND DOORS TO BE CASEMENT PVCU DOUBLE GLAZED - COLOUR TO BE WHITE


BUFF STONE CILLS AND HEADERS TO ALL WINDOWS AS SHOWN

Proposed Elevations - (scale 1:100)


PLOTS 1- 4

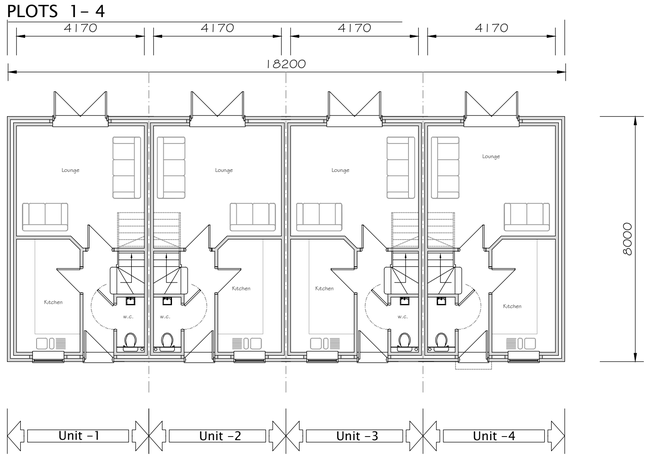

Proposed Ground Floor Plan - Units 1-4 (scale 1:100)

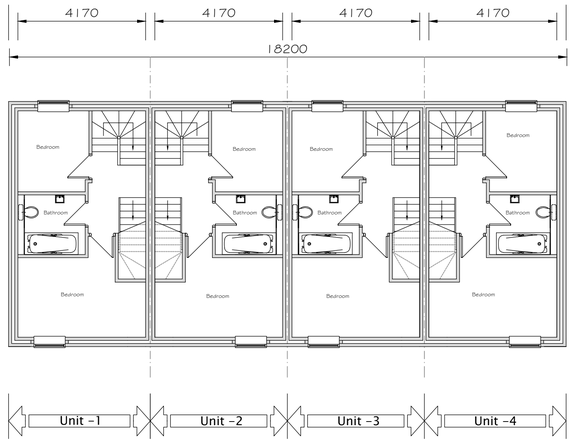

Proposed First Floor Plan - Units 1-4 (scale 1:100)

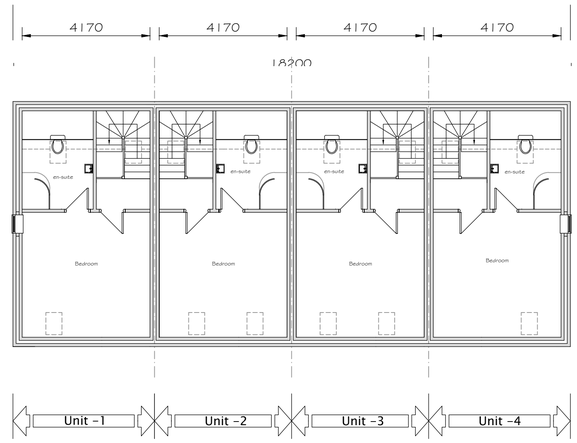


Proposed Second Floor Plan - Units 1-4 (scale 1:100)

this drawing is for planning purposes and should only be used as a guide



Plots 1-4 Visualisation



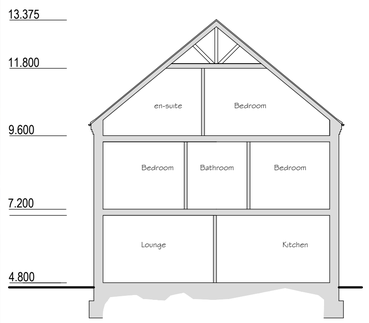

Section Through Typical Unit - (scale 1:100)

Revision	Amendment	Date

Client

Project
Proposed Residential Development
Land at Magnum Fabrications
High Street, Donington
Lincolnshire

Drg Title
PLOTS 1 - 4
Proposed Plans and Elevations

Drg No. 202494-05

Scale 1:100

Date 12/20

Rick Smith Design
Architectural Design Consultancy
Ardent House, 18 Eastgate,
Sleaford, Lincolnshire NG34 7DP
Tel: 01529 414363 or 07786 838788
e-mail: rick@ricksmithdesign.com