
© Rick Smith Design 2020

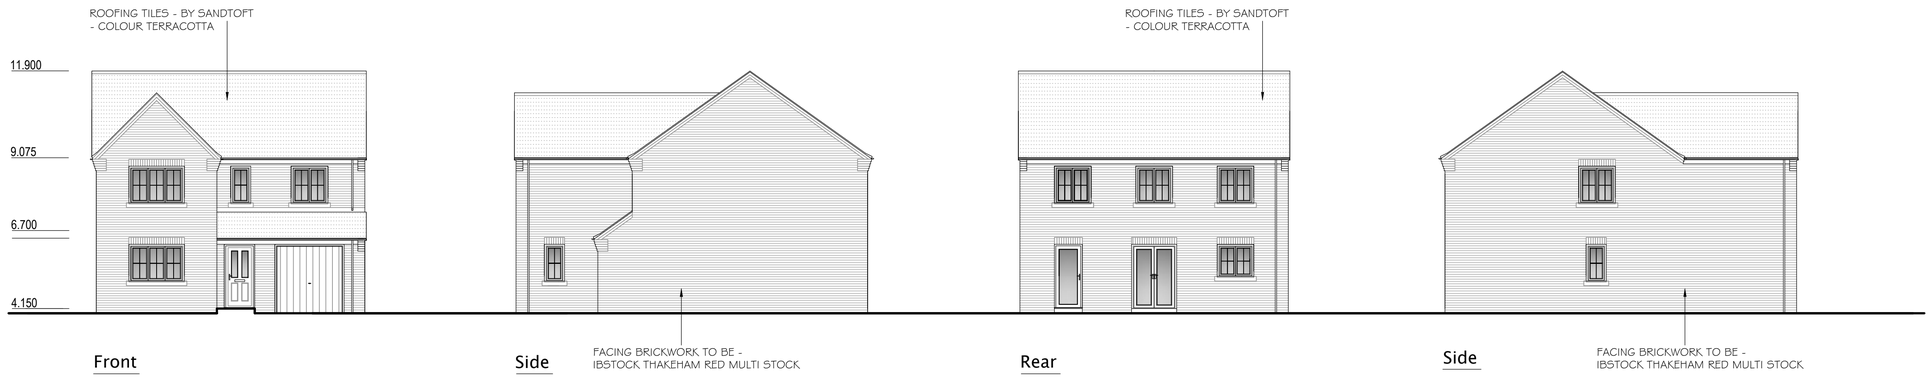

Front

Side

Rear


Side

ALL WINDOWS AND DOORS TO BE CASEMENT PVCU DOUBLE GLAZED - COLOUR TO BE WHITE


BUFF STONE CILLS AND HEADERS TO ALL WINDOWS AS SHOWN

Proposed Elevation – (scale 1:50)


PLOTS 6, 7 AND 9

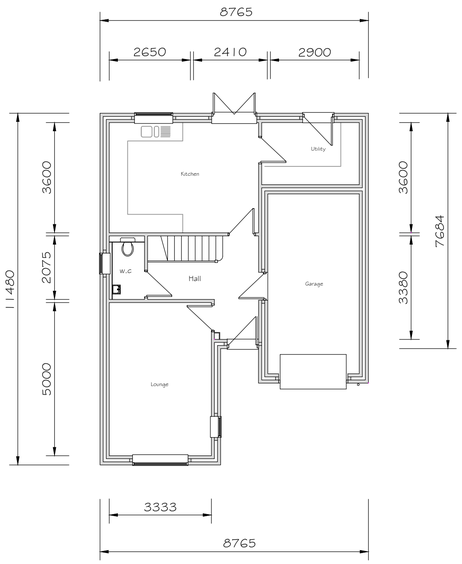

Proposed Ground Floor Plan (scale 1:100)

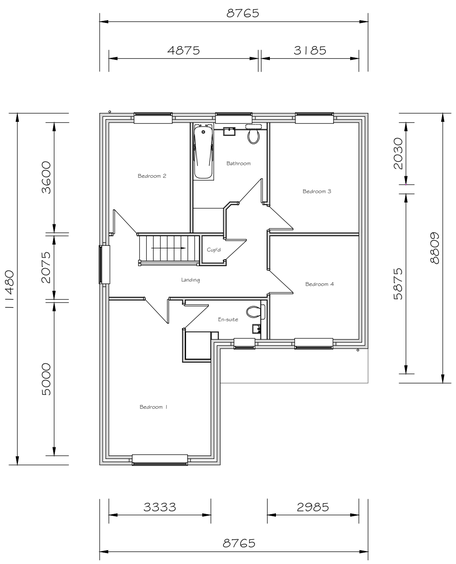

Proposed First Floor Plan (scale 1:100)

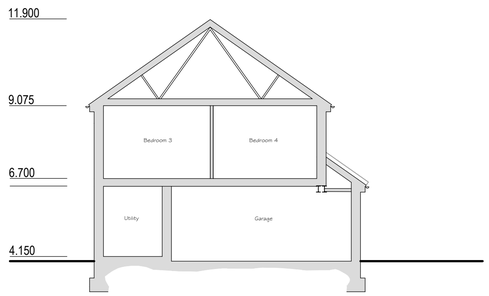

Section Through Typical Unit – (scale 1:100)







Plot 6, 7 and 9 Visualisation

this drawing is for planning purposes
and should only be used as a guide

Revision	Amendment	Date

Client

Project
Proposed Residential Development
Land at Magnum Fabrications
High Street, Donington
Lincolnshire

Drg Title
PLOT 6, 7 and 9
Proposed Plans and Elevations

Drg No.
202494-07

Scale
1:50
1:100

Date
12/20

Rick Smith Design
Architectural Design Consultancy
Ardent House, 18 Eastgate,
Sleaford, Lincolnshire NG34 7DP
Tel: 01529 414363 or 07786 838788
e-mail: rick@ricksmithdesign.com