


PROPOSED PART FLOOR PLAN
1:50

Chris Lilley Architectural Services chrislilley85@yahoo.co.uk Tel 07738 302711			
Project:	Alterations and Extensions	Date:	January 2024
Address:	24 Chestnut Avenue, Donington, Lincs	Scale:	1:50 on A3
Client:	Mr R Pepper	Job No:	20036
Drawing Title:	Proposed Part Floor Plan	Dwg No:	03 N

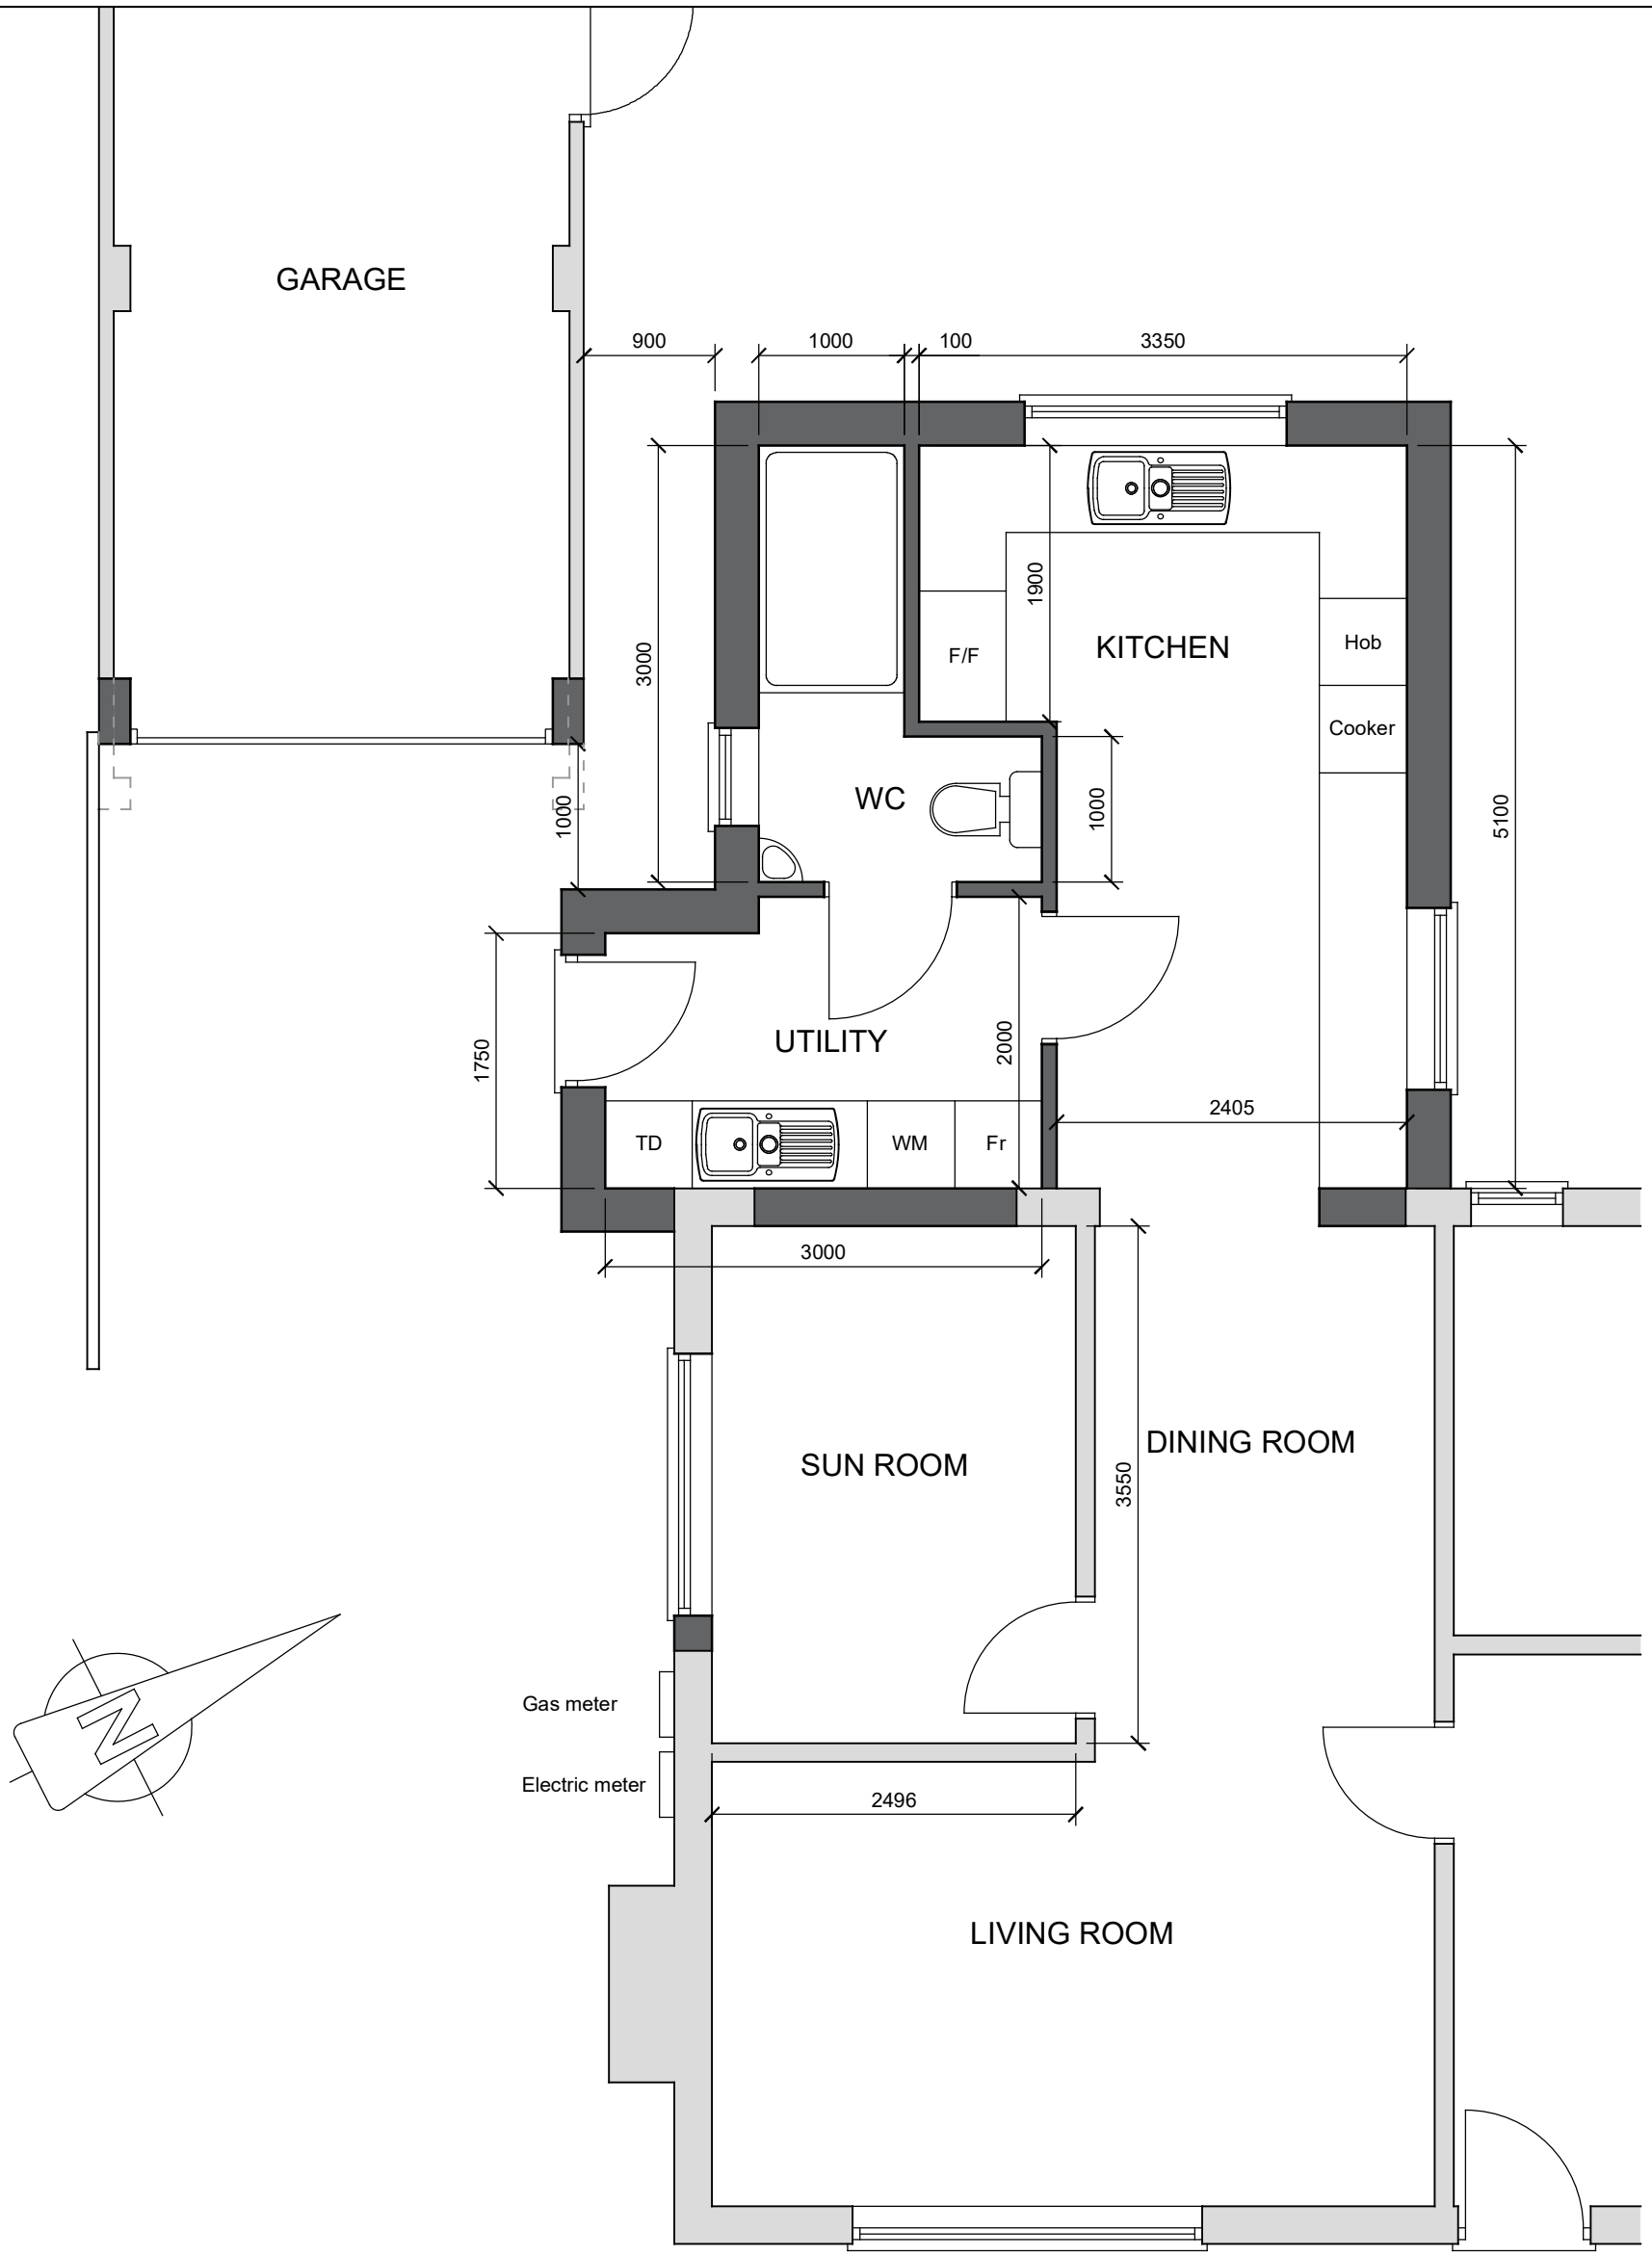