



Proposed Front Elevation

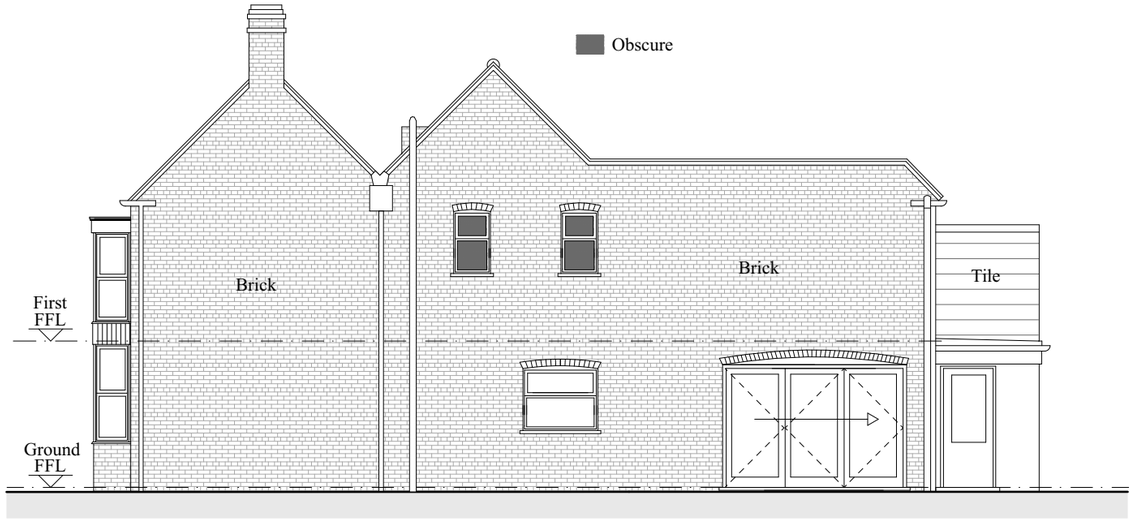


Proposed Side 1 Elevation

Proposed Materials
External Walls - Brick to match existing or off white cream render where shown
Flat Roof - Single ply membrane
Tile - to match existing
Rainwater goods - as existing
Windows and Doors - Replacement or new UPVC or Aluminium **anthracite grey finish**

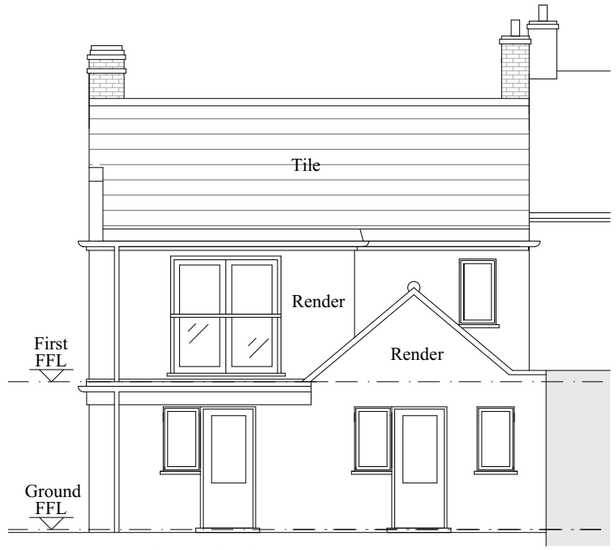

Proposed Rear Elevation

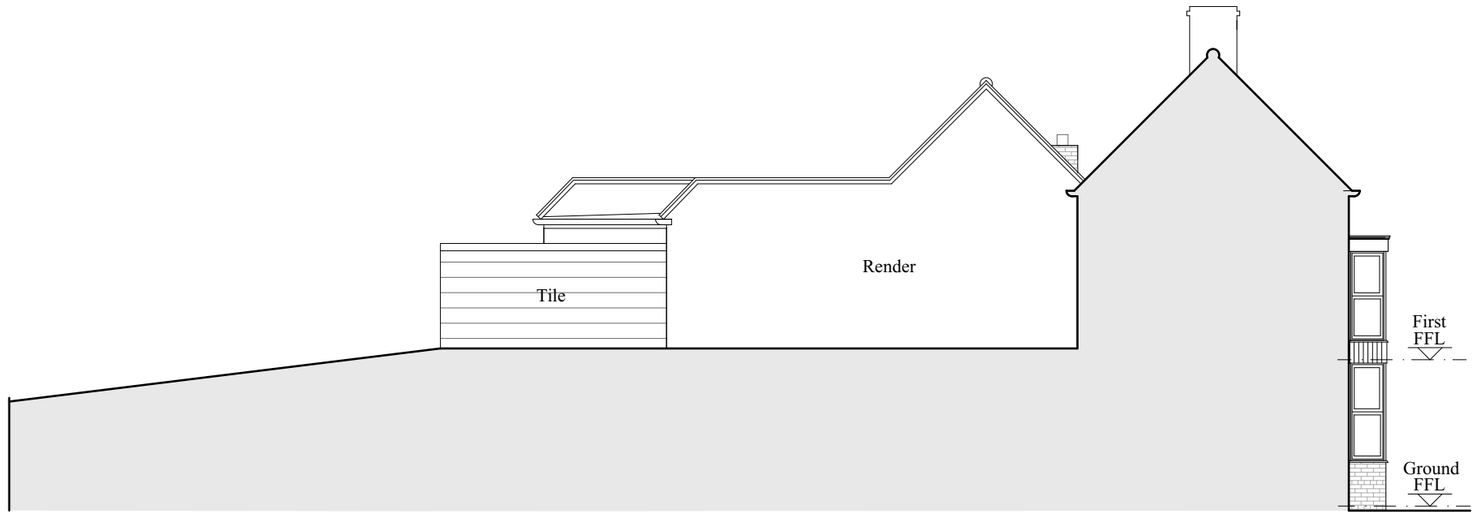

Proposed Side 2 Elevation

Cameron Bosque
Architects
Ely, Cambridge & Harlow, Essex
Tel: 07548658571
Email: info@cameronbosque.com

Status	Title
Planning	Proposed Elevations
Client Name	
DSM Construction Services Ltd	
Project Address	**Scale** / **Date**
13 Church Street, Donington, Spalding PE11 4UA	1:100@A3 / 15.08.22
	Drawing Number / **Revision**
	22142-1300 / B

Rev	Date	Drawn by	Description
/	09.09.22	GC	Planning Issue
A	21.12.22	GC	Revised Client Issue
B	02.02.24	GC	Revised Planning Issue

0m 1m 2m 4m 6m 8m 10m
0ft 20ft

General Notes
Do not scale from this drawing, apart from Town Planning purposes. Work to figure dimensions only. This drawing is the property of Cameron Bosque Architects Limited and copyright is reserved by them
This drawing is issued on the basis that it is not copied, used or disclosed by or to any unauthorised person without the prior written consent of Cameron Bosque Architects Limited
The drawing respresentative of the building or site and intended works. Contractors should carry out their own independent site surveys to confirm dimensions