



FRONT ELEVATION

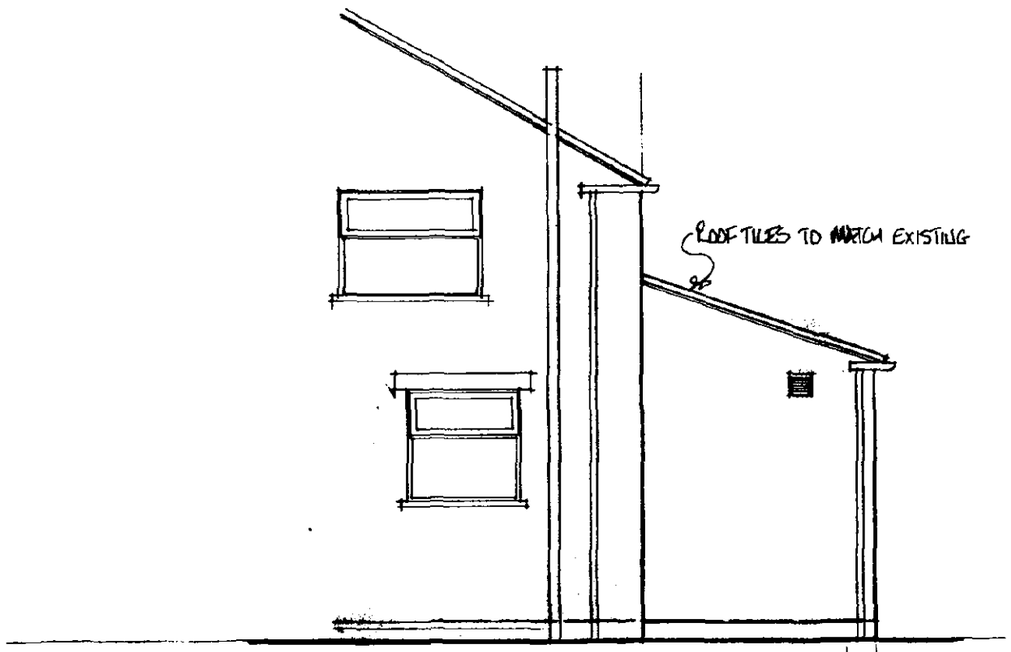

SIDE ELEVATION

NEW FOUNDATIONS TO BE 225x600 CONCRETE APPROX 900mm TO UNDERSIDE FROM GROUND LEVEL TO SUIT BUILDING CONTROL OFFICER

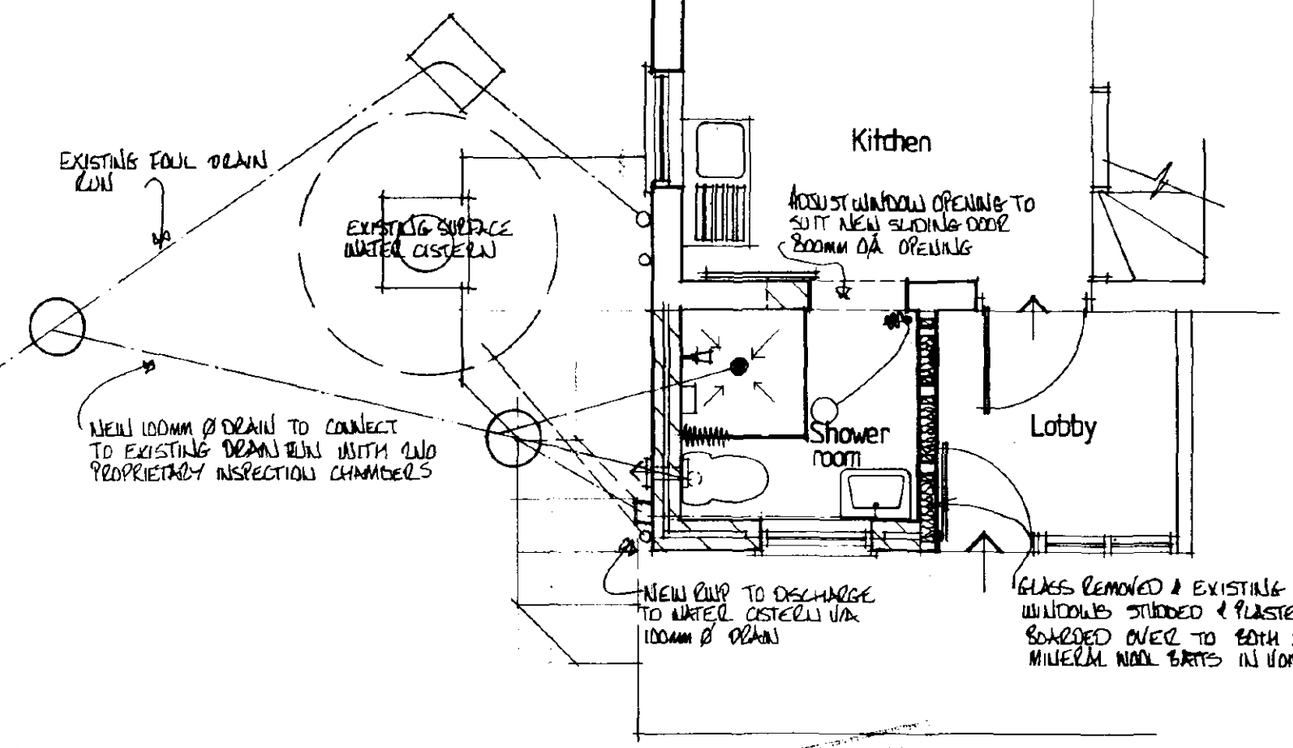

DETERMINED PLAN

SOUTH HOLLAND D.C.
PLAN DEPT.
02 FEB 1995
REF H04/0099/95

CARE & REPAIR

Client: MR S CARLEY	Job title: 30 NORTHORPE ROAD DONINGTON		Drwg title: PLANS + ELEVATIONS AS PROPOSED	
Drwg no: DFG/SOB19/02	Rev:	Scale: 1:50	Date: 25.10.94	Drawn by: AW