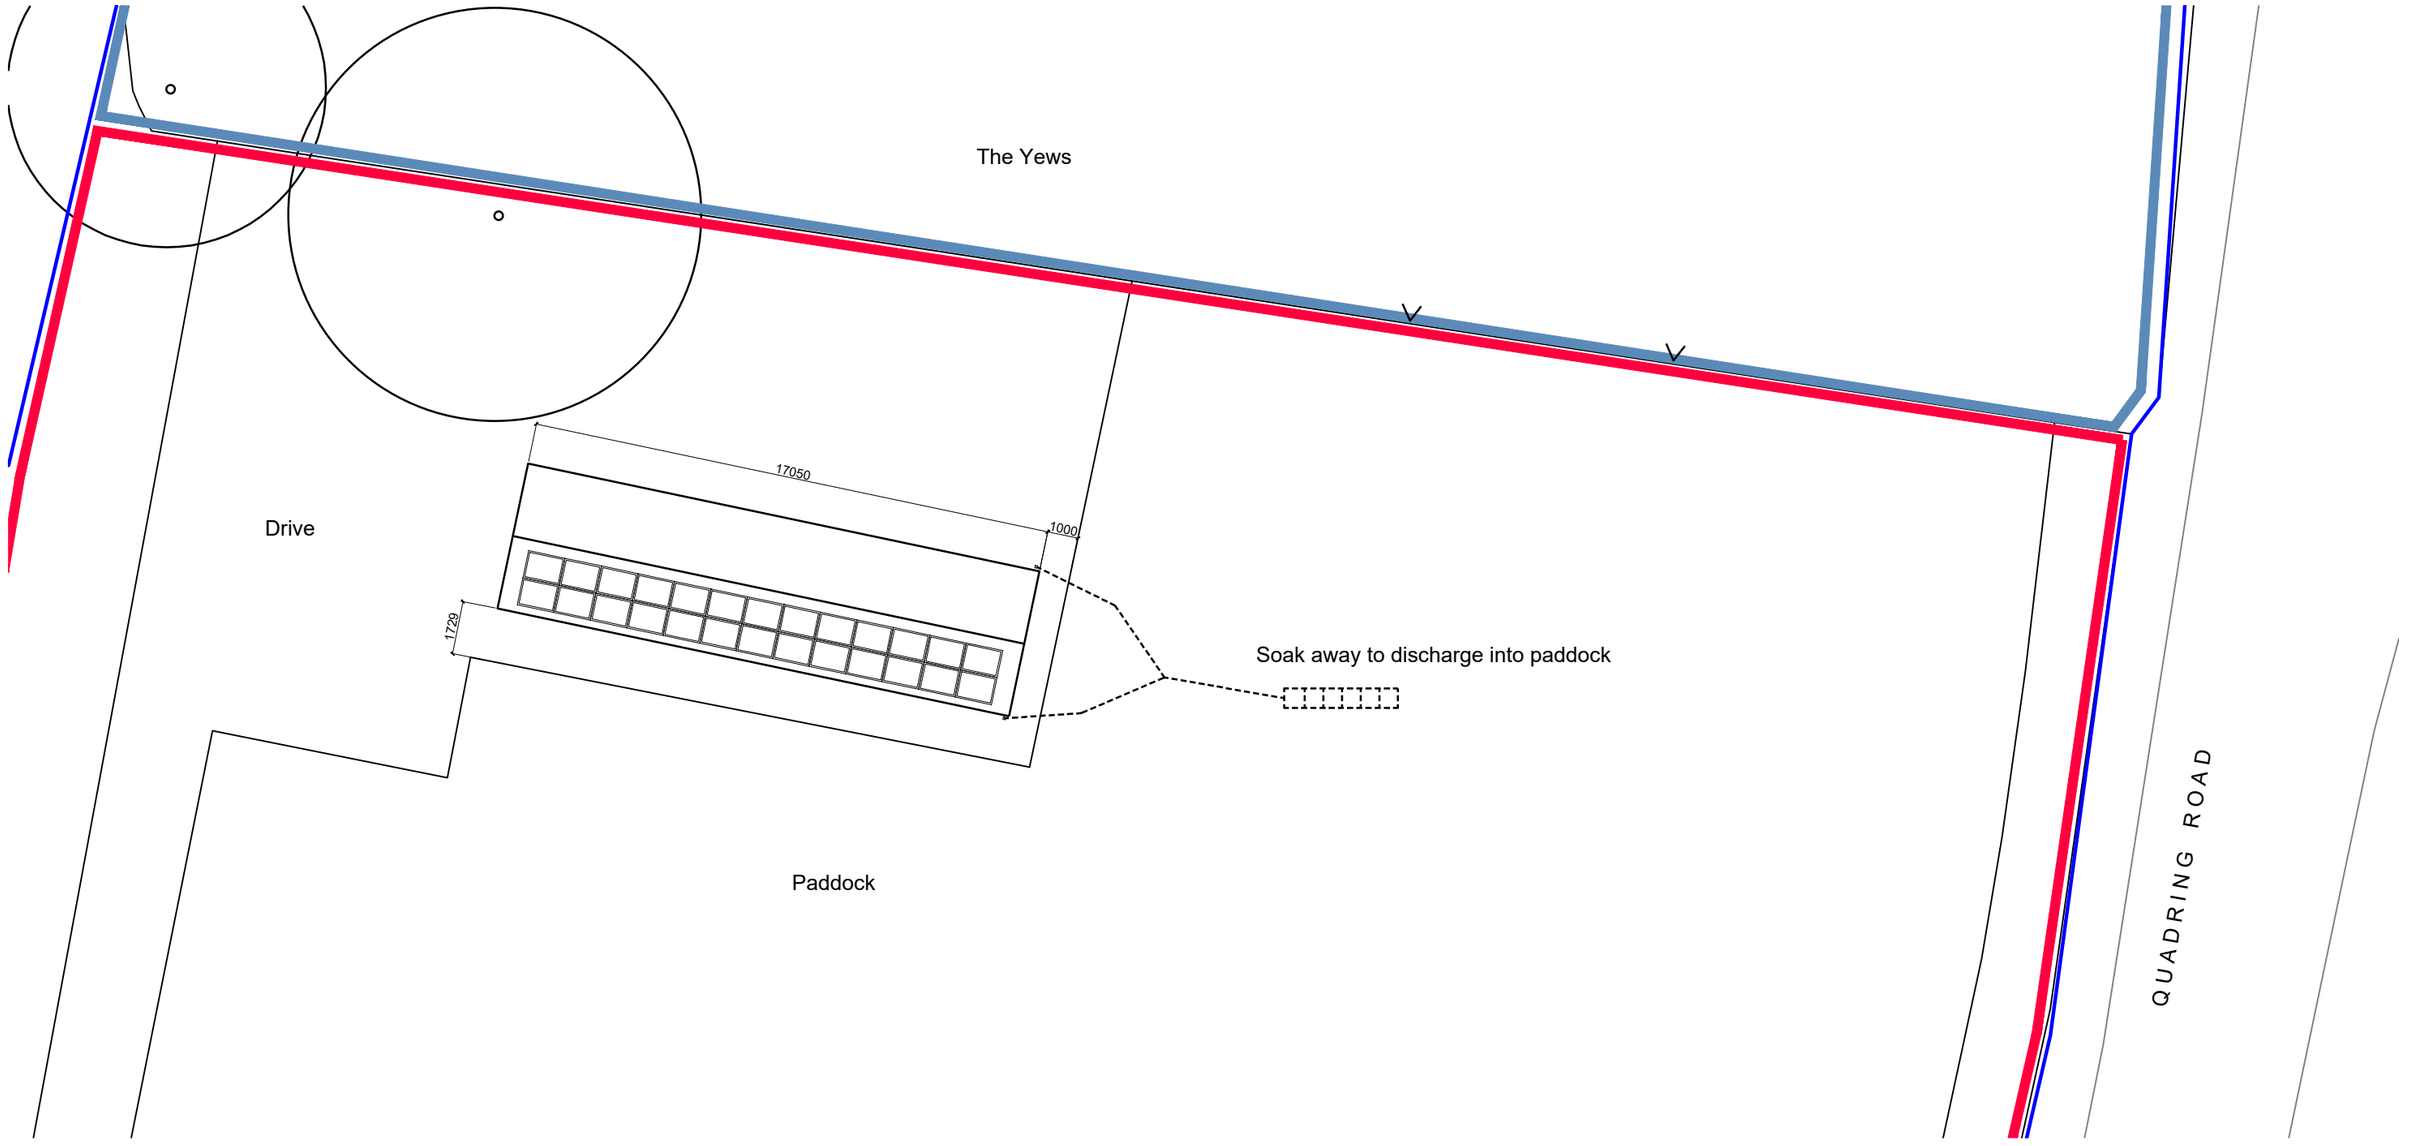


SITE PLAN

Revision	Date	Description
A	06.02.2020	Soak away added

Stage

INITIAL DESIGN

NOTES:

DO NOT SCALE THIS DRAWING

ALL DIMENSIONS TO BE CHECKED PRIOR TO CONSTRUCTION

DRAWING TO BE READ IN CONJUNCTION WITH MANUFACTURES SPECIFICATION AND DRAWINGS

ANY DISCREPANCIES TO BE DRAWN TO THE ATTENTION OF THE DESIGNER

Client

MR. & MRS. KEEN

Project

THE YEWS

Title

SITE PLAN - STABLES

Date	Scale	Drawing No.
19.11.2019	1:200 @ A3	001-02A

AKM ARCHITECTURE

Angela Keen
t: 01775 54 53 52
e: info@akmarchitecture.co.uk
a: 5 Station Street, Donington, Spalding, PE11 4UQ