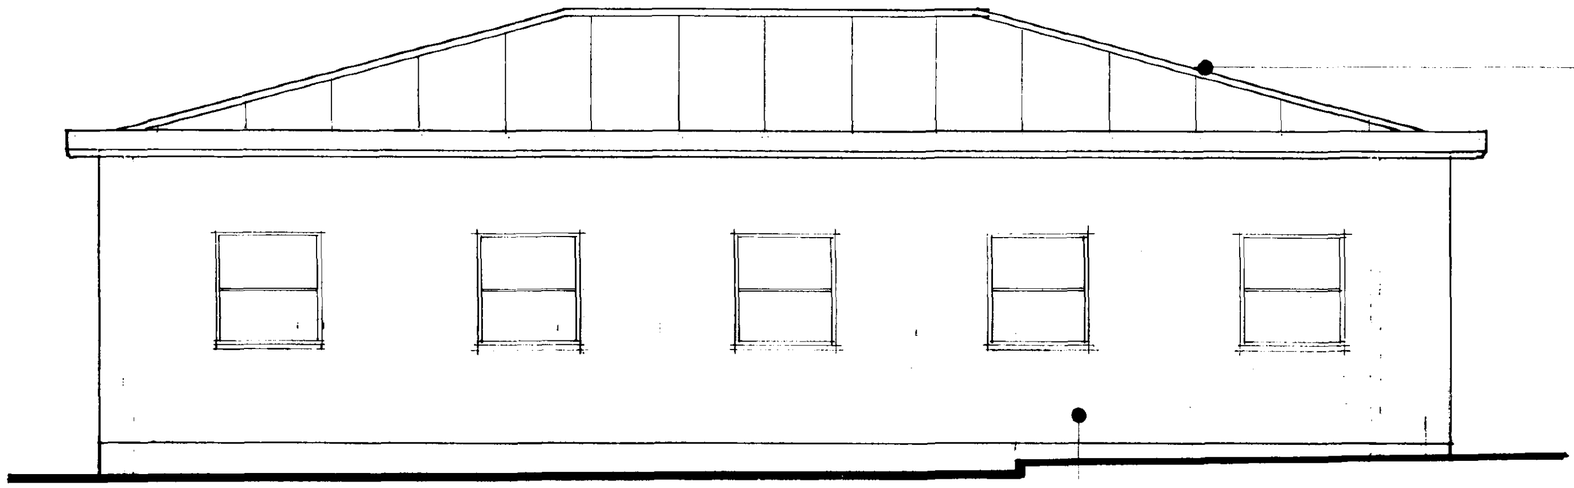



Roof Decking.

Speedeck Building Systems Ltd.
Profile ref.: Speedeck
Gauge: 0.6 mm. steel
Finish: British Steel Colorcoat HP200 with confidex Colour Merlin Grey (A)
Double lined with 0.4 mm. steel inner sheet with 120 mm. thick Rockwool Quilt to give 0.31 'U' value. Weight of composite layers 14.5 kg./m².
Guttering to be steel cladding to match roof. 0.6 mm g. steel with Colourcoat finish.
Rainwater downpipes to be 100x100 mm square section 0.6 mm g steel, with Colourcoat finish.
Connect rainwater downpipes into existing pipes and chamber.

FRONT ELEVATION
NORTH

Existing Wall

Colour of face brickwork light grey with black joints.

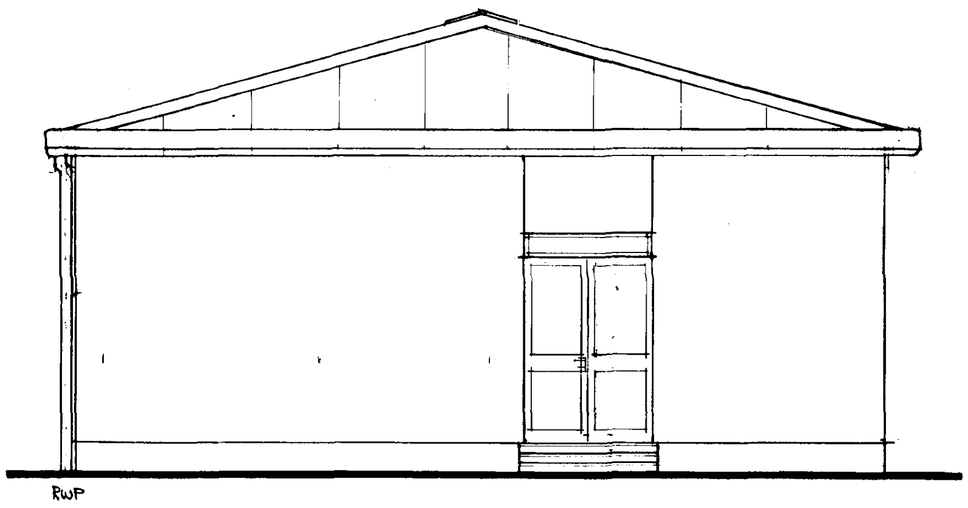

END ELEVATION
EAST

project FLAT ROOF TO PITCH ROOF CONVERSION AT DONINGTON THOMAS COWLEY SCHOOL, DONINGTON, SPALDING.

SOUTH HOLLAND DC
HOUSING & PLANNING
05 FEB 1999
Ref: 0103/99

29 JAN 1999
HIGHWAYS & PLANNING DIRECTORATE

DETERMINED PLAN

Land & Buildings Consultancy
J. David Trafford FRICS
General Manager
County Offices
Lincoln LN1 1ZA (01522) 552222

drawing no. D662 M / 1
revision

L&BC

scale 1:50
date 22/1/99
drawn P.Hy.

A Professional Consultancy of Lincolnshire County Council