
© Rick Smith Design 2025

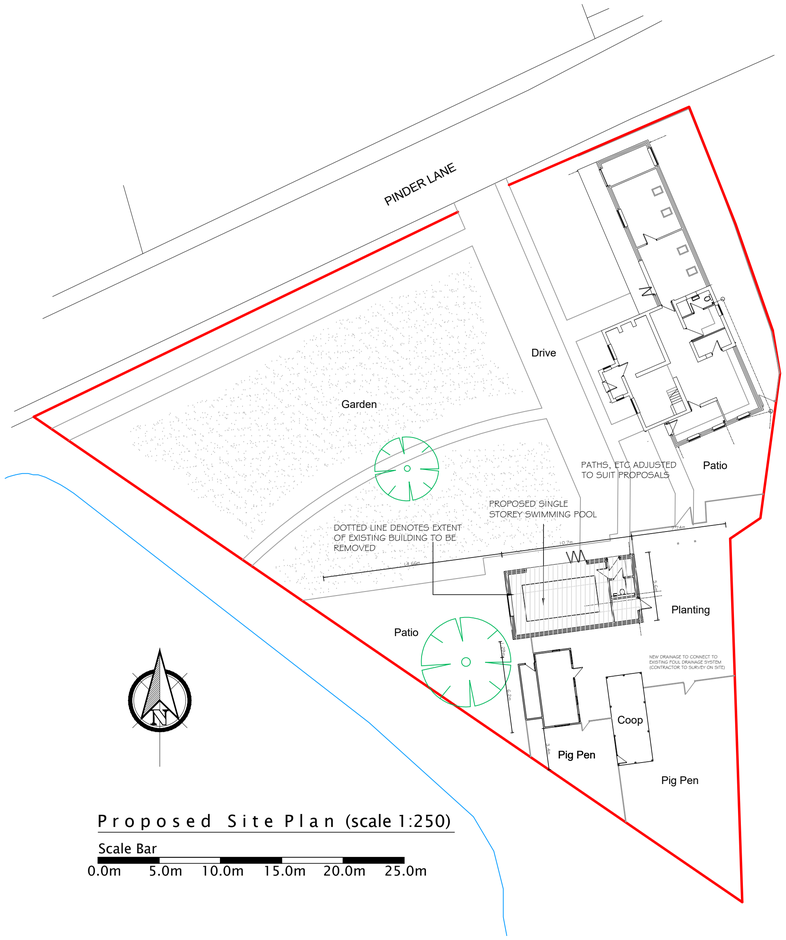

Proposed Site Plan (scale 1:250)









Proposed Visuals (n.t.s)

Revision	Amendment	Date
A	Revised West Elevation to add Window and Render Finish Walls to Change to Brickwork to Match Existing Dwelling	Feb 2026

Client

Project
Proposed Replacement Outbuilding
Lake View, Pinder Lane
Donington
Lincolnshire

Drg Title
Proposed Site Plans & Visuals

Drg No. 253579-05A

Scale 1:250

Date 06/25

Rick Smith Design
Architectural Design Consultancy
Ardent House, 18 Eastgate
Sleaford, Lincolnshire NG34 7DP
Tel: 01529 414363 or 07786 838788
e-mail: rick@ricksmithdesign.com







Proposed Visuals (n.t.s)