




WEST ELEVATION

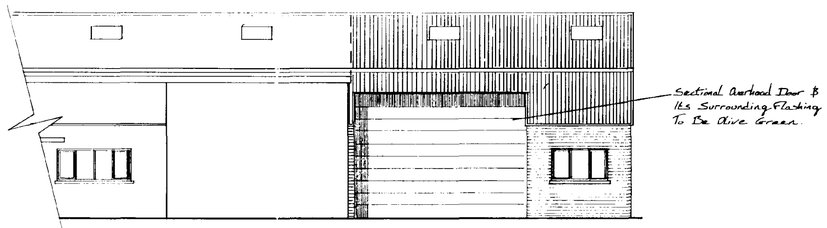


NORTH ELEVATION

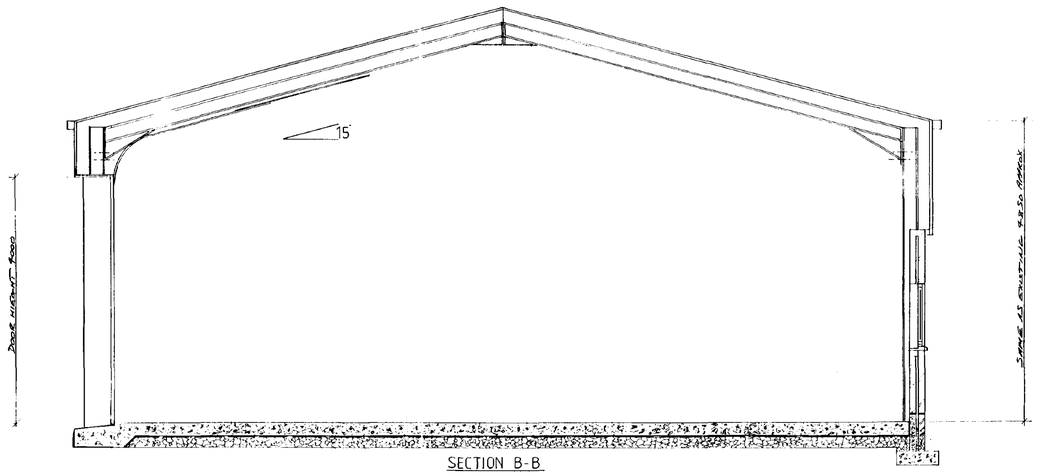

SECTION B-B

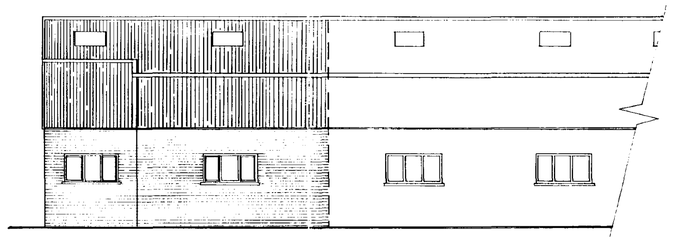

SOUTH ELEVATION

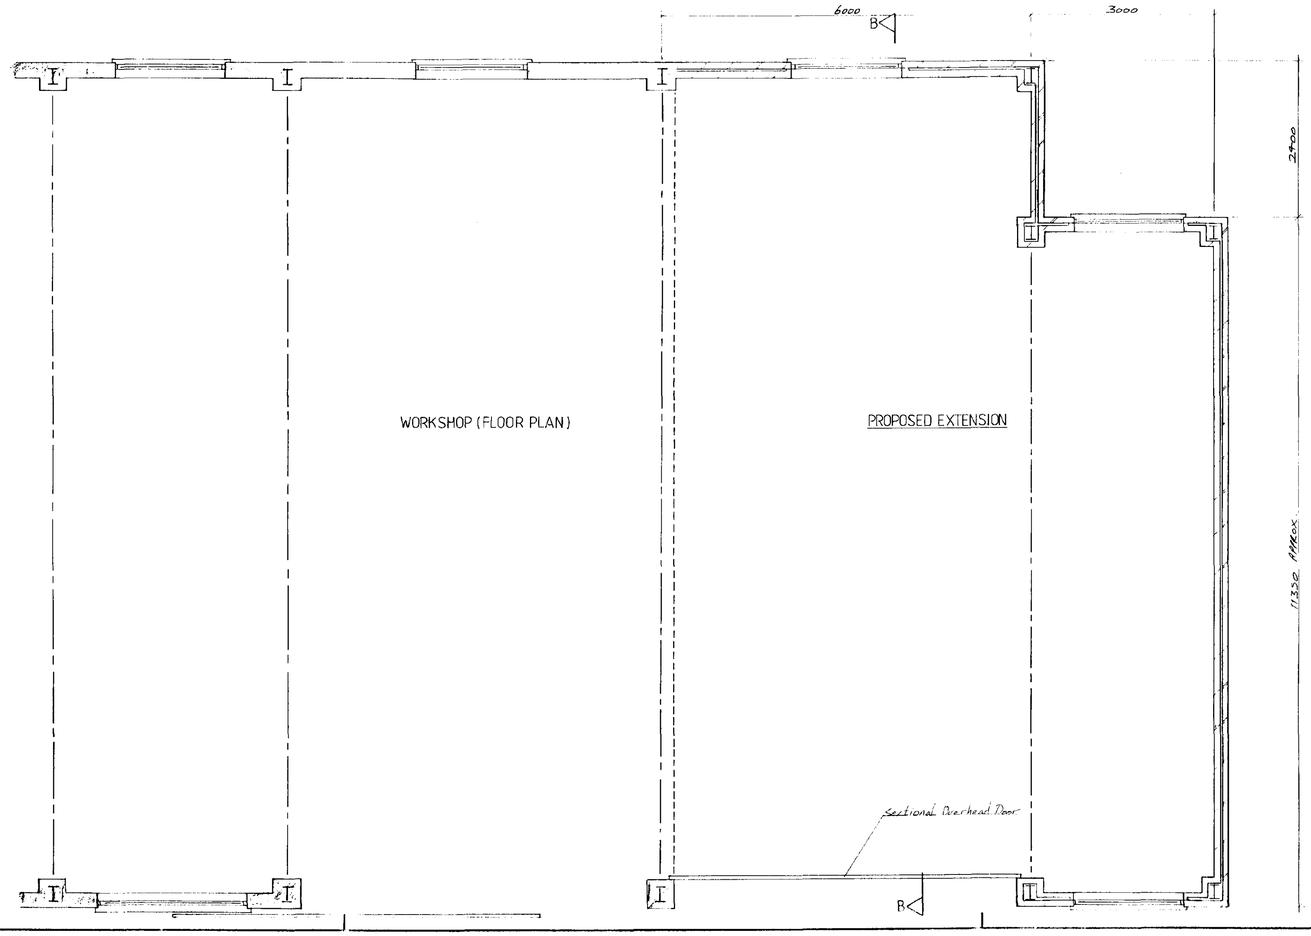

CONTRACTOR TO CHECK ALL DIMENSIONS ON SITE BEFORE WORK COMMENCES.

revision	date	init.	revision details

PODDINGTONS

Architectural Design Consultants

43 Double Street, Spalding, Lincs. PE11 2AA
Tel: 0775 761856 & 768296. Fax: 0775 710218

project

PROPOSED EXTENSION TO
AGRICULTURAL WORKSHOP
AT CHURCH STREET, DONNINGTON.

FOR A.GOODACRE & SON


drawing

PLAN AS PROPOSED.

scale	drawing no.
1:50 1:100	2615 / 1
JAN. 95.	checked


SOUTH ... COUNCIL
... PLANNING
06 FEB 1995
REF. S/1171/95

CHURCH STREET

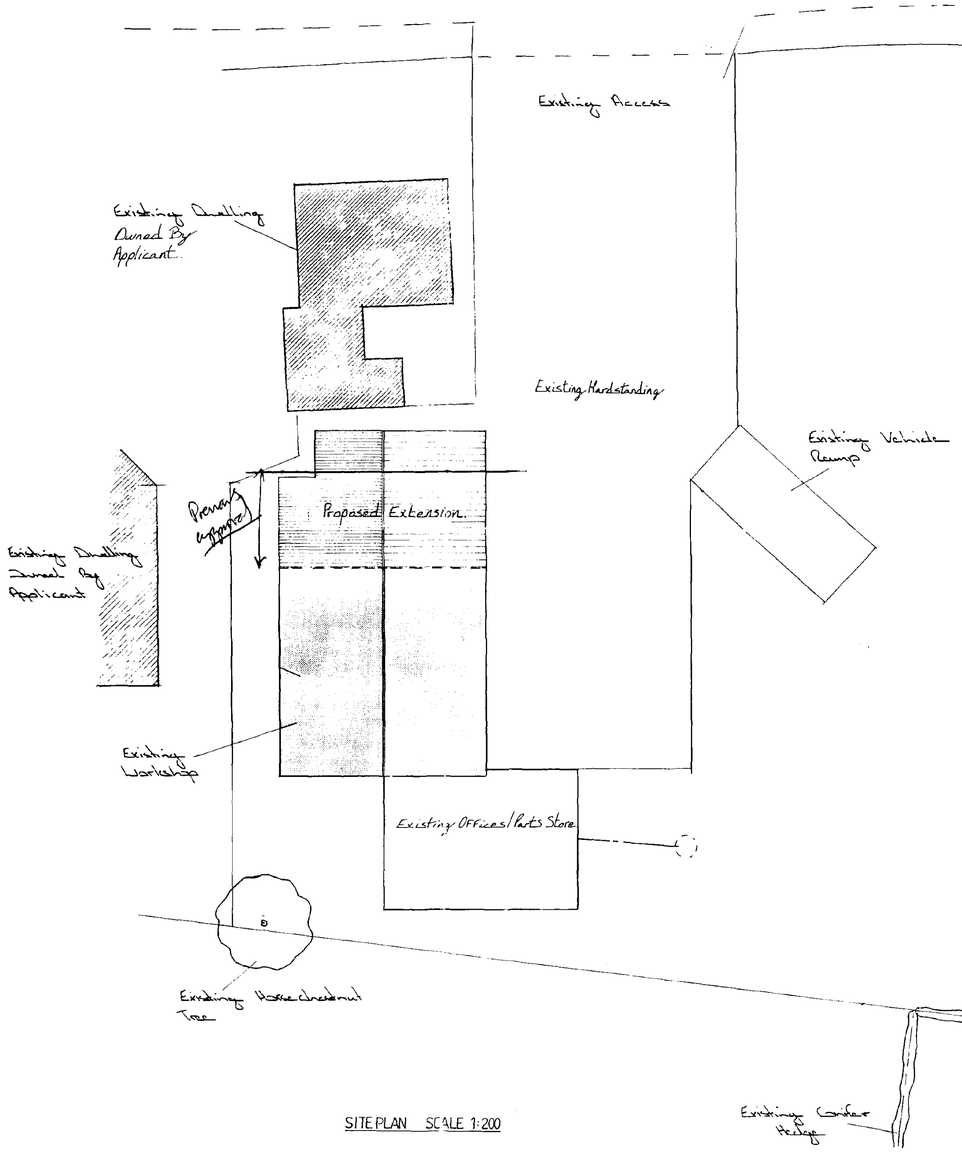

SITE PLAN SCALE 1:200

A 52

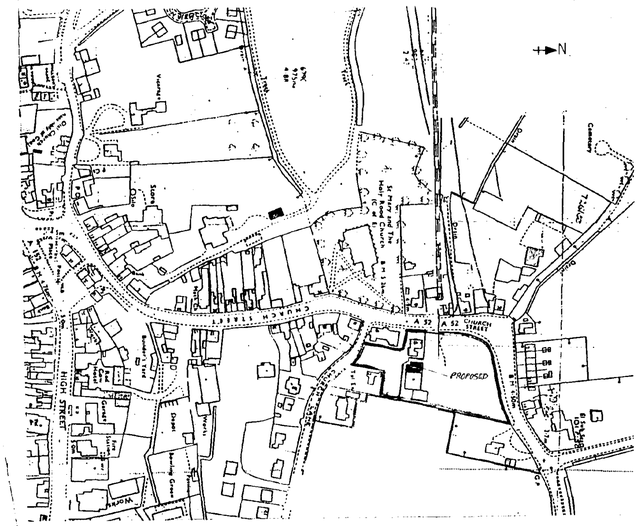

LOCATION PLAN SCALE 1:2500

CONTRACTOR TO CHECK ALL DIMENSIONS ON SITE BEFORE WORK COMMENCES.

revision	date	init	revision details

PODDINGTONS
43 Double Street, Spalding, Lincs. PE11 2AA
Telephone: Spalding (01775) 61856 68296
architectural design consultants

project:
PROPOSED EXTENSION TO LIGHT INDUSTRIAL UNIT
AT
CHURCH STREET, DONINGTON.
FOR.
A. GOODACRE & SON

drawing:
BLOCK PLAN

scale	drawing no
1/200	2615/2
date: JAN 95	drawn / checked

SOUTH KESTEVEN D.C.
PLANNING
06 FEB 1995
S/0117/95