

ELEVATION C
1:100


0 1 2 3 4 5 meters

ELEVATION B

ELEVATION A

ELEVATION D


EXISTING

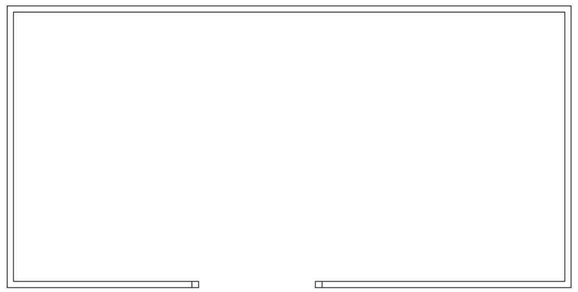

FLOOR PLAN
1:100


0 1 2 3 4 5 meters

PROPOSED

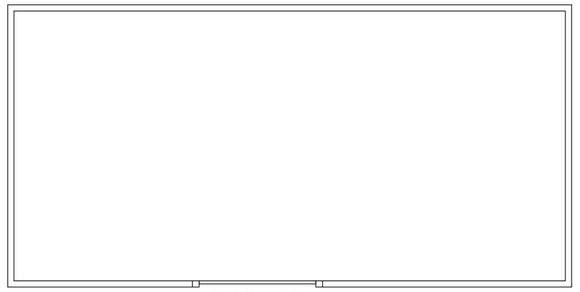

FLOOR PLAN
1:100

0 1 2 3 4 5 meters

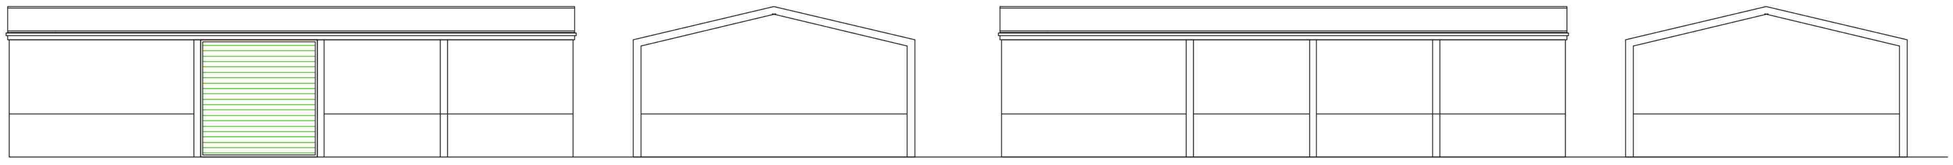

ELEVATION C
1:100

0 1 2 3 4 5 meters

ELEVATION B

ELEVATION A

ELEVATION D

TAYLOR PLANNING & BUILDING

13 WEST DELPH
WHITTLESEY
PE7 1RG
01733 530757
WWW.TAYLORPLANNINGANDBUILDING.CO.UK

REVISIONS:

STATUS:
PLANNING

PROJECT:
THE HAWTHORNS 2A BICKER ROAD DONINGTON SPALDING LINCS PE11 4XP

DRAWING TITLE :
BARN DOOR INSTALLATION

DATE:
18-02-2026

SCALE:
VAR @ A1

PROJECT NUMBER :
J26127

DRAWING REFERENCE :
PL02A