


ELEVATION A
1:100

0 1 2 3 4 5 meters

ELEVATION B

ELEVATION C

ELEVATION D

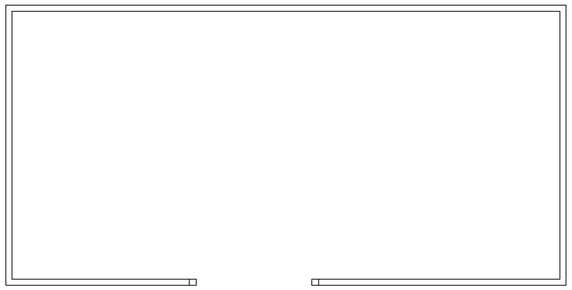


FLOOR PLAN
1:100

0 1 2 3 4 5 meters


EXISTING

PROPOSED

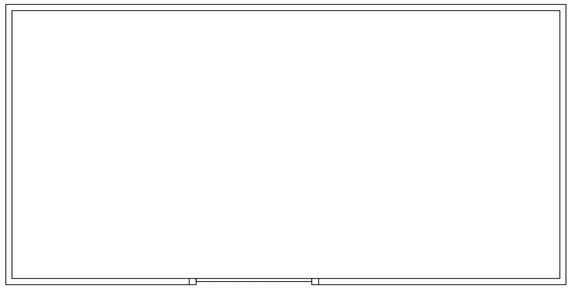

FLOOR PLAN
1:100

0 1 2 3 4 5 meters

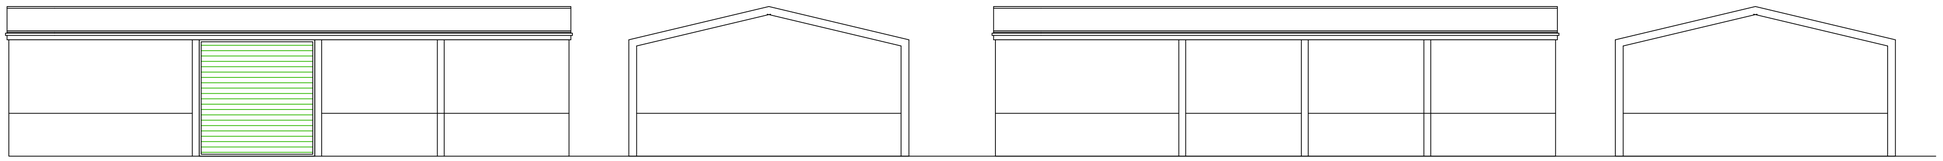

ELEVATION A
1:100

0 1 2 3 4 5 meters

ELEVATION B

ELEVATION C

ELEVATION D

Taylor Planning & Building

13 West Delph
Whittlesey
PE7 1RG
01733 530757
www.taylorplanningandbuilding.co.uk

Revisions:

Status:
PLANNING

Project:
The Hawthorns 2a Bicker Road Donington Spalding Lincs PE11 4XP

Drawing Title :
Barn door installation

Date:
18-02-2026

Scale:
Var @ A1

Project Number :
J26127

Drawing reference :
PL02