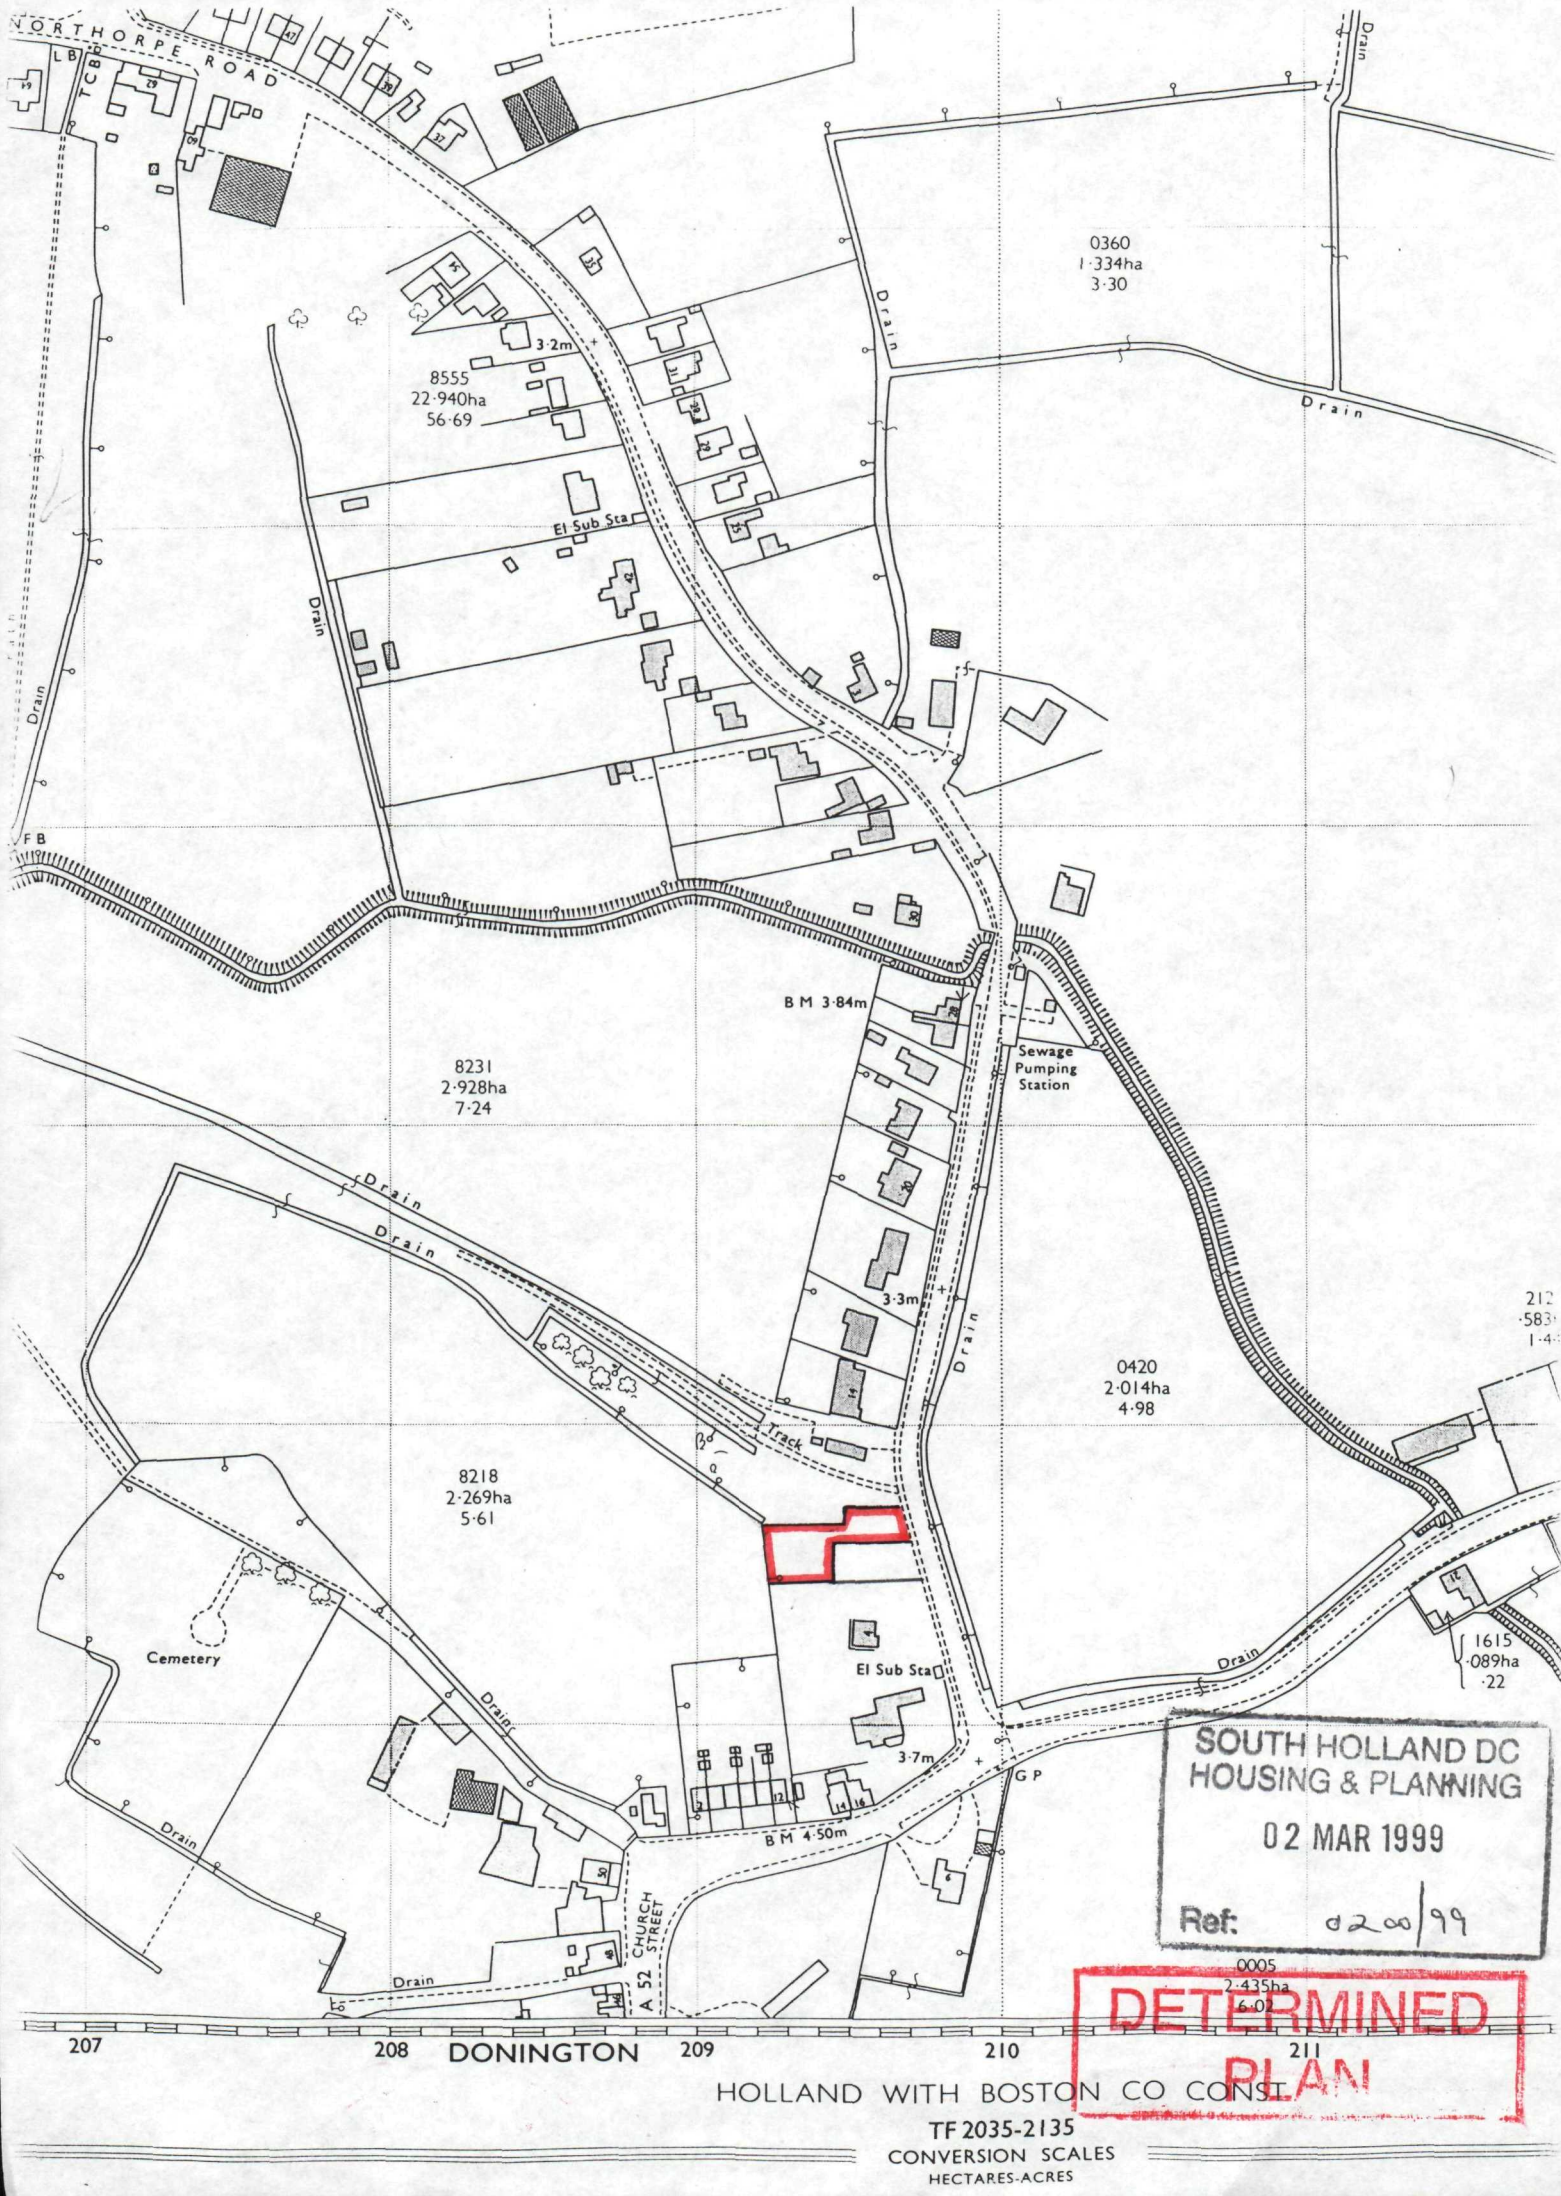


SOUTH HOLLAND DC
HOUSING & PLANNING
02 MAR 1999
Ref: d200/99

DETERMINED
PLAN

THE COPSE.

VICTORIA PLUM

PRUNUS HISAKURA

2NO BETULA PENDULA.

APPROXIMATE POSITION of SWIMMING POOL

EXISTING FENCE AND CONIFER HEDGE

EXISTING FENCE AND CONIFER HEDGE

3

2NO PRUNUS HISAKURA.

CORYLUS

CORYLUS

PENSTEMON

BUDDLEIA

BETULA PENDULA.

PAMPAS GRASS

27.4m

27

16000

TURNING HEAD TO PRIVATE ACCESS ROAD.

ADJOINING PROPERTY

2

PLANTING. 2NO BETULA PENDULA.

GARAGE

1

7.4m

8.25

1800mm HIGH CLOSE BOARDED FENCE

DWELLING TO BE BUILT ON THIS PART OF THE SITE

GRAVEL DRIVE

2NO BETULA PENDULA.

EXISTING BOUNDARY AND CONIFER HEDGE.

A

20.9

19.55

LABURNUM.

ACER.

N

2NO SORBUS AUCUPARIA

900mm BRICK WALL

FOOTPATH

12.2

4.9m

4.8

EXISTING VEHICULAR ACCESS MODIFIED TO SUIT HIGHWAY AUTHORITY REQUIREMENTS

NORTHORPE ROAD.

NEW DOMESTIC ACCESS TO HIGHWAY AUTHORITY REQUIREMENTS.

SUGGESTED ACCESS

PLOTS 1 & 3
NORTHORPE ROAD DONINGTON
SITE PLAN
SCALE 1:200 (approx)

DETERMINED PLAN

SOUTH HOLLAND DC
HOUSING & PLANNING
02 MAR 1999
Ref: 0200/99