
Elevations


Scale: 1:100




Front Elevation

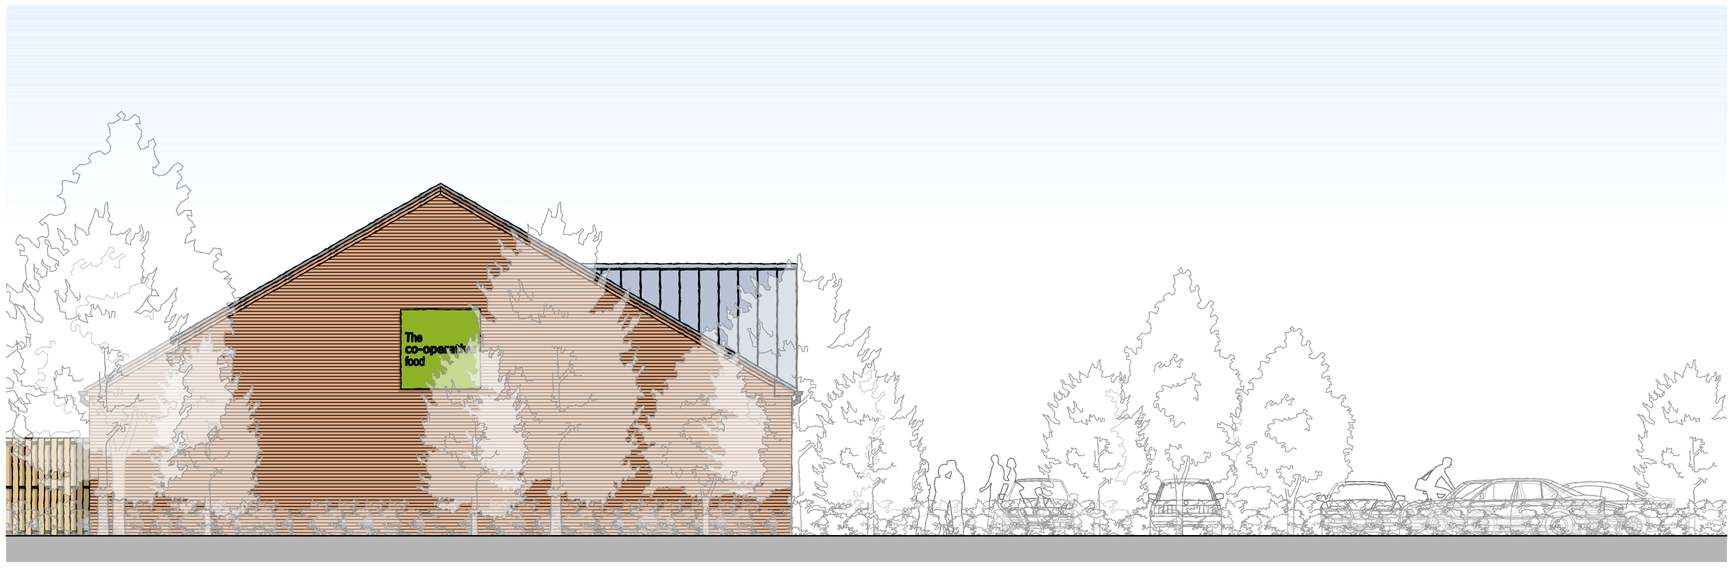

Side Elevation

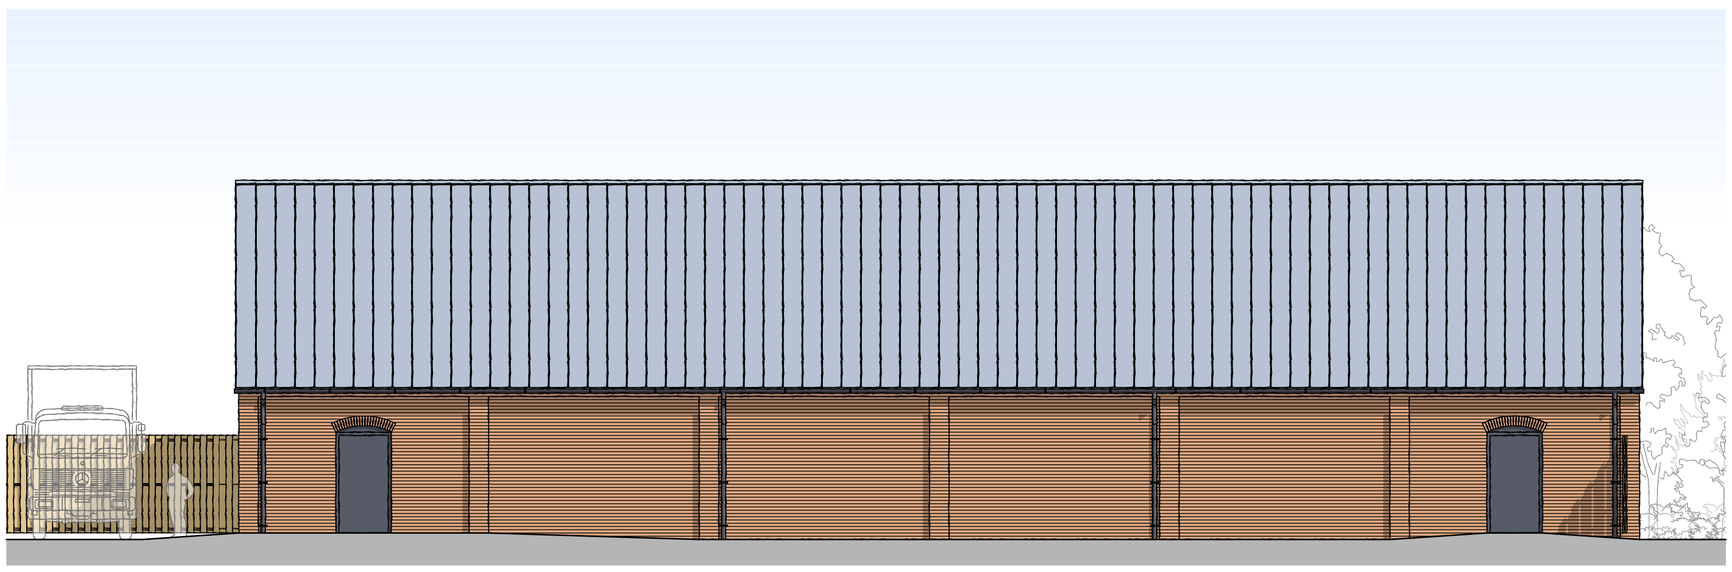

Rear Elevation

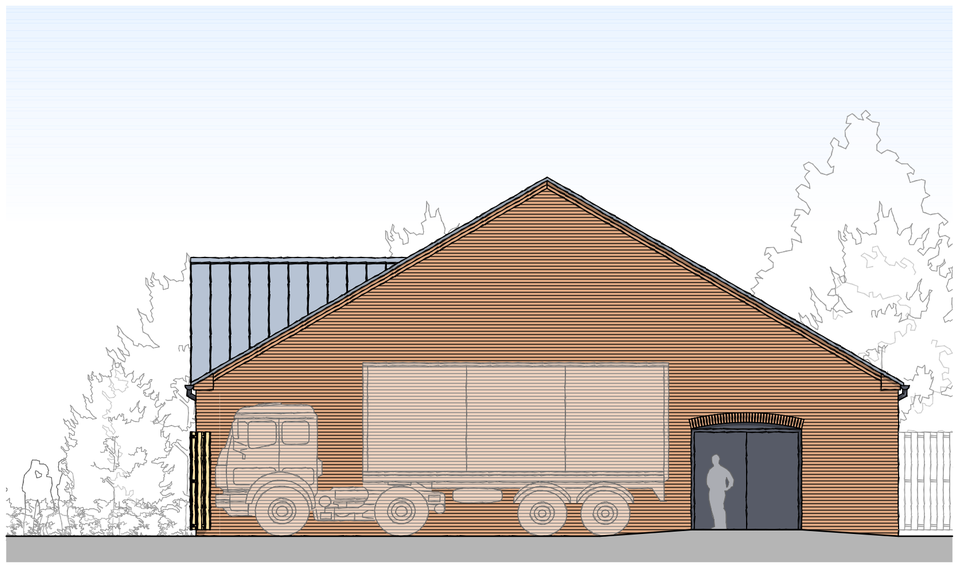

Side Elevation

Scale (m)

0 1 2 3 4 5 10



Perspective

Disclaimer: This document and its design content is copyright protected ©. It shall be read in conjunction with all other associated project information including models, specifications, schedules and related consultants documents. Do not scale from documents. All scales noted correct at original paper size. All dimensions to be checked on site. Immediately report any discrepancies, errors or omissions on this document to the originator. If in doubt ask.

Source File:
19045 Model.pln

Rev	Date	Drawn	Note
P02	28/03/2020	JKG	Elevations added. Drawing status updated to 'Planning'.

MINSTER PROPERTY GROUP

JGA
ARCHITECTURE & PLANNING
e: hello@jg-a.co.uk t: 07429 162 747

Client
Minster Property Group Ltd.

Project Title
Proposed development at Land at Church Street, Donington

Drawing Title
Elevations

Drawing Status
Planning

Scale(s): 1:100
Original Paper Size: A1
Drawn: JKG
Date: 25.03.20
Project Number: 19045
Drawing Number: 005
Revision: P02