
Proposed Floor Plans

Scale: 1:100

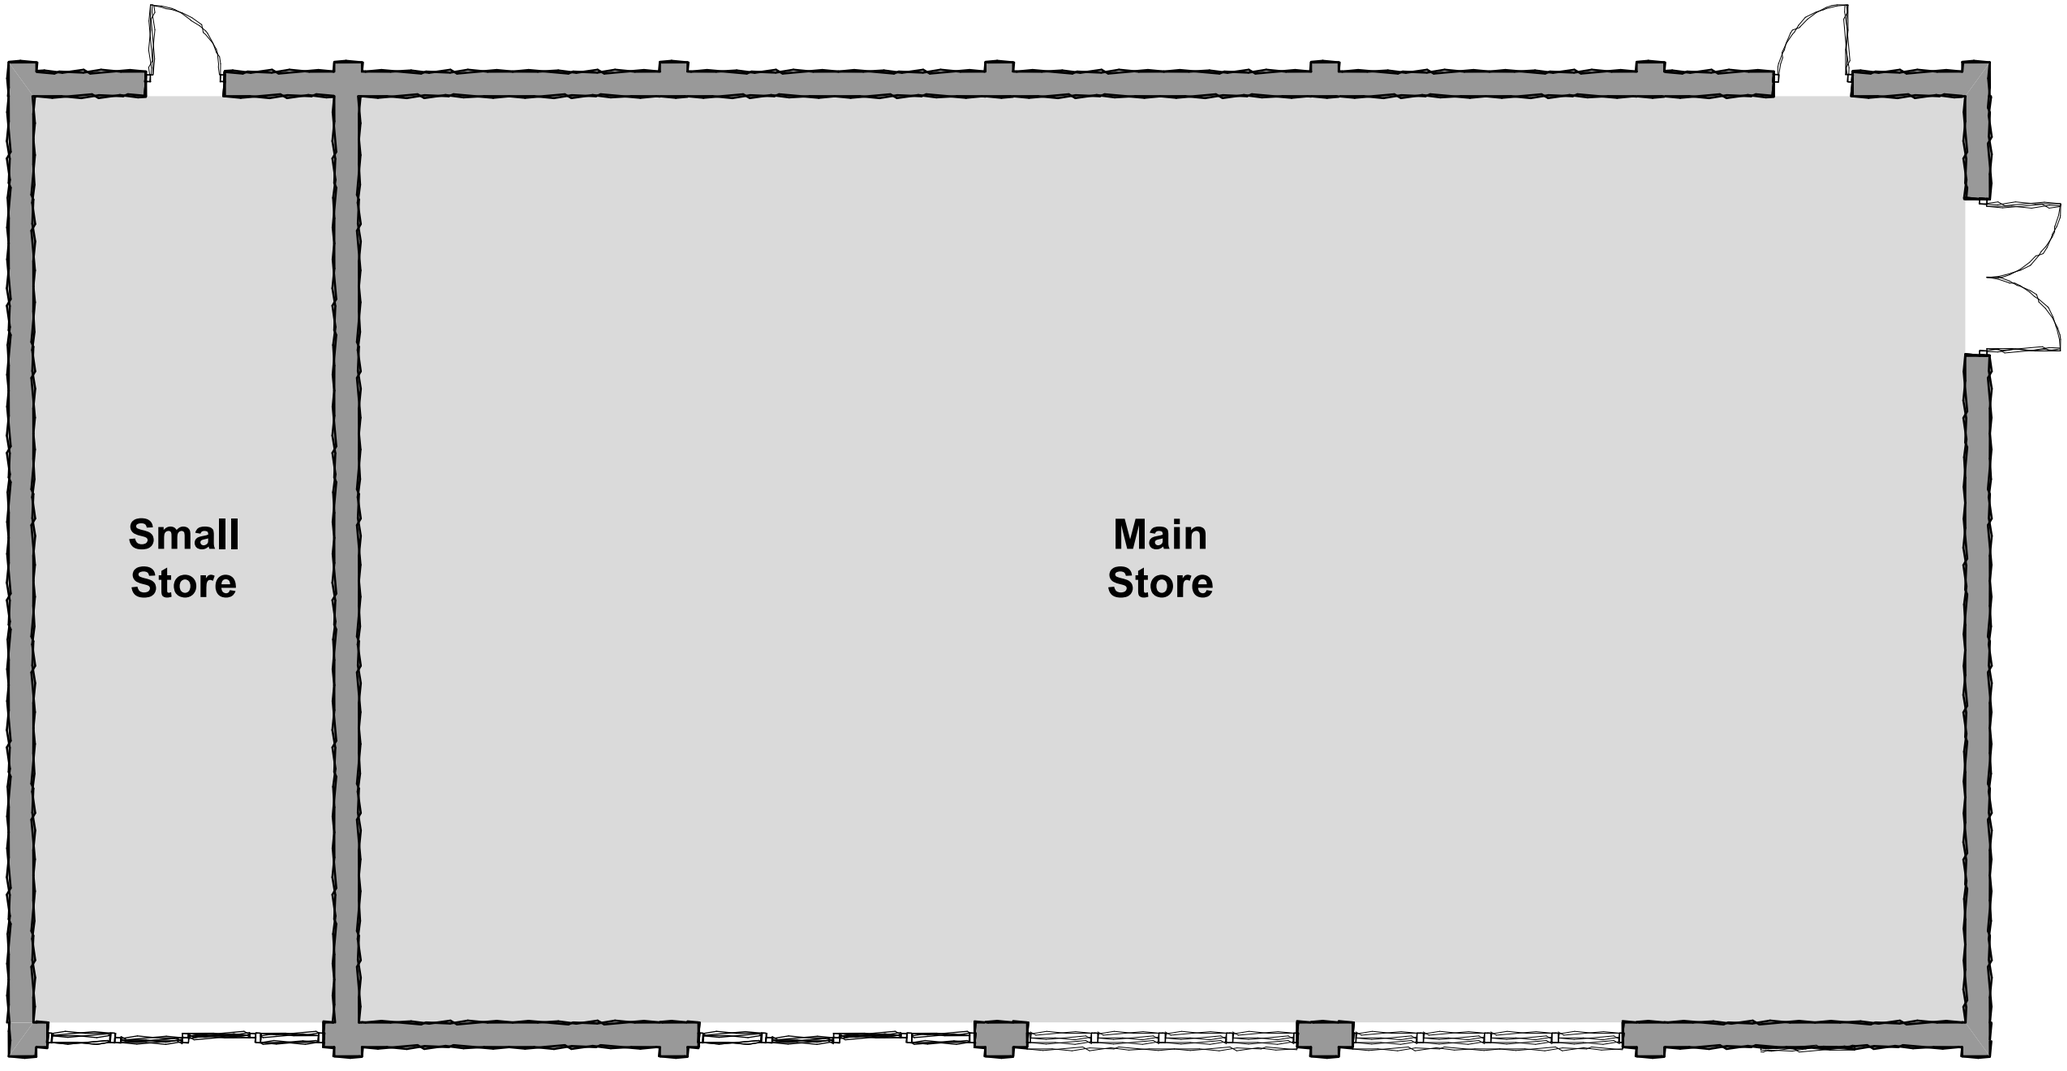

Scale (m)

0 1 2 3 4 5 10

Disclaimer: This document and its design content is copyright protected ©. It shall be read in conjunction with all other associated project information including models, specifications, schedules and related consultants documents. Do not scale from documents. All scales noted correct at original paper size. All dimensions to be checked on site. Immediately report any discrepancies, errors or omissions on this document to the originator. If in doubt ask.

Source File:
19045 Model.pln

Rev	Date	Drawn	Note

MINSTER PROPERTY GROUP

JGA ARCHITECTURE & PLANNING
e: hello@jg-a.co.uk t: 07429 162 747

Client
Minster Property Group Ltd.

Project Title
Proposed development at Land at Church Street, Donington

Drawing Title
Proposed Floor Plans

Drawing Status
Planning

Scale(s):	Original Paper Size:
1:100	A3
Drawn:	Date:
JKG	09.04.20
Project Number:	Drawing Number:	Revision:
19045	006	P01