
Proposed Floor Plans

Scale: 1:100

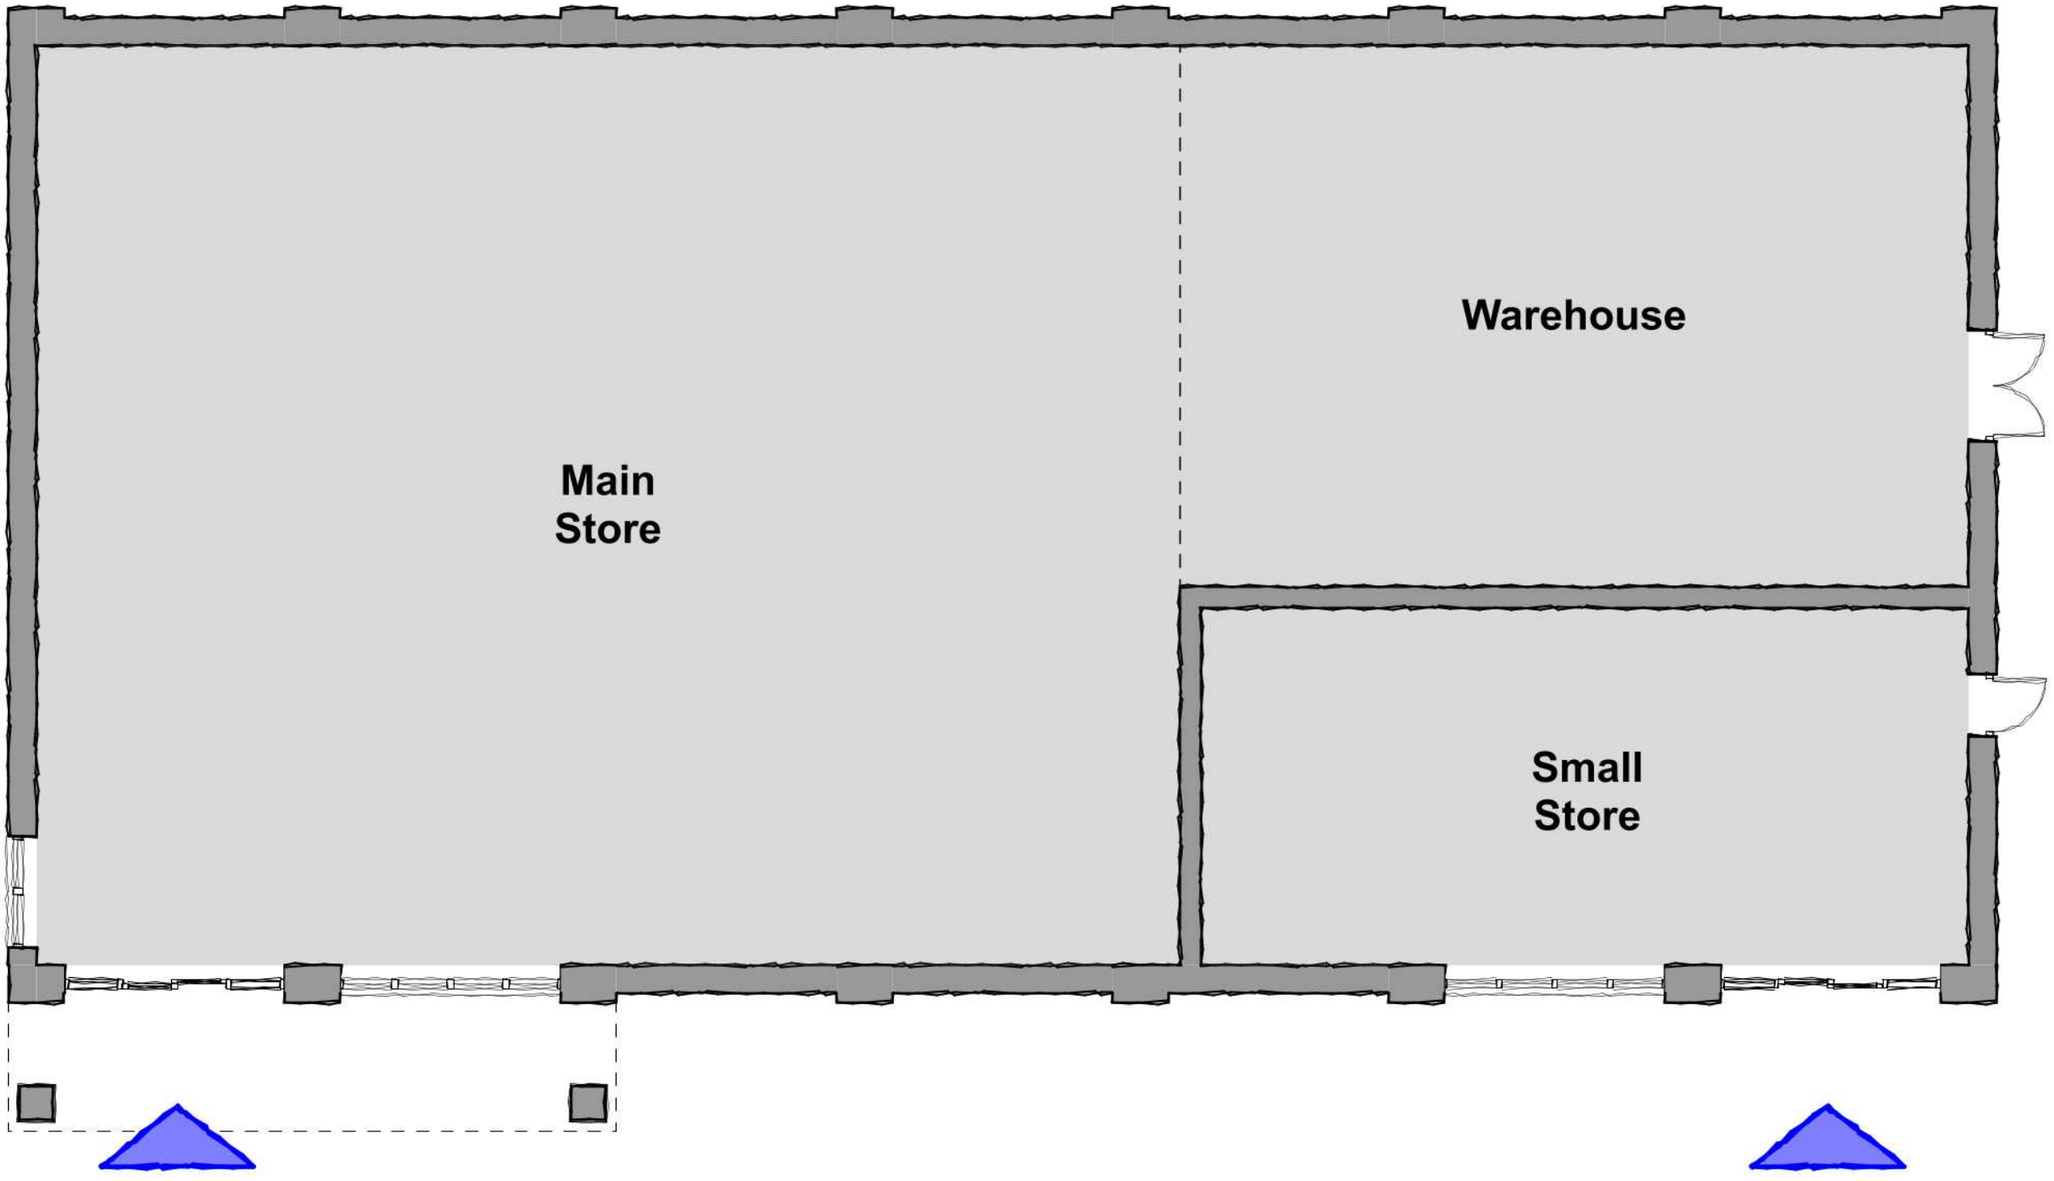

Scale (m)

0 1 2 3 4 5 10

Disclaimer: This document and its design content is copyright protected ©. It shall be read in conjunction with all other associated project information including models, specifications, schedules and related consultants documents. Do not scale from documents. All scales noted correct at original paper size. All dimensions to be checked on site. Immediately report any discrepancies, errors or omissions on this document to the originator. If in doubt ask.

Source File:
19045 Model.pln

Rev	Date	Drawn	Note
P02	18/05/2020	JKG	Updated following comments from end user.
P03	01/06/2020	JKG	Minor changes relating to floor areas.
P04	10/06/2020	JKG	Side window added.
P05	09/07/2020	JKG	Side window moved.

MINSTER
PROPERTY GROUP

JGA
ARCHITECTURE & PLANNING
e: hello@jg-a.co.uk t: 07428 162 747

Client:
Minster Property Group Ltd.

Project Title:
Proposed development at
Land at Church Street,
Donington

Drawing Title:
Proposed Floor Plans

Drawing Status:
Planning

Scale(s)	Original Paper Size:
1:100	A3
Drawn:	Date:
JKG	09.04.20
Project Number:	Drawing Number:	Revision:
19045	006	P05