Elevations

Scale: 1:100


Disclaimer: This document and its design content is copyright protected ©. It shall be read in conjunction with all other associated project information including models, specifications, schedules and related consultants documents. Do not scale from documents. All scales noted correct at original paper size. All dimensions to be checked on site. Immediately report any discrepancies, errors or omissions on this document to the originator. If in doubt ask.

Source File
19045 Model.pln


Rev	Date	Drawn	Note
P02	26/03/2020	JKG	Elevations added. Drawing status updated to 'Planning'.
P03	01/04/2020	JKG	Main entrance moved and roof amended. Signage altered. Trees removed.
P04	15/04/2020	JKG	Updated to remove signage.




Front Elevation

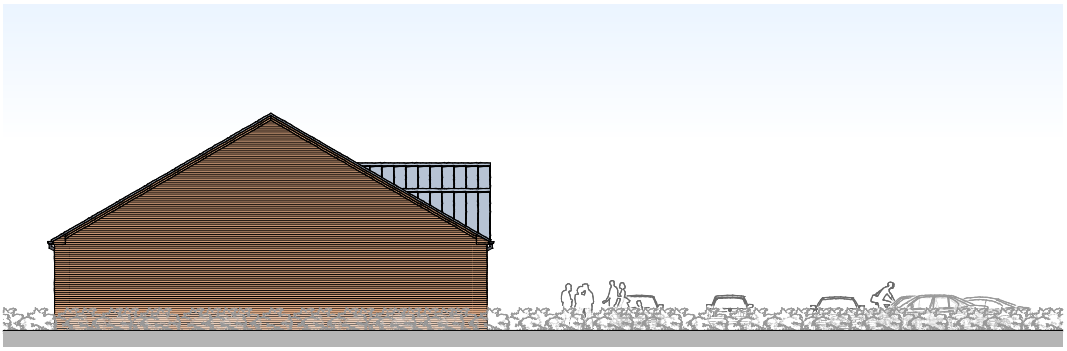

Side Elevation

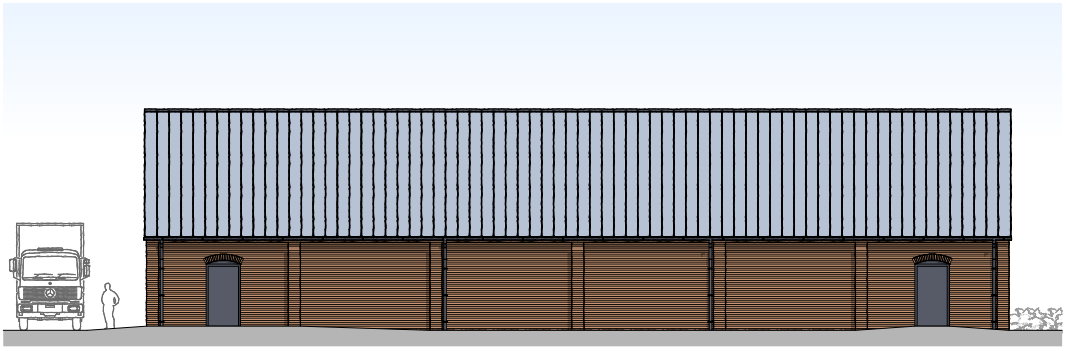

Rear Elevation

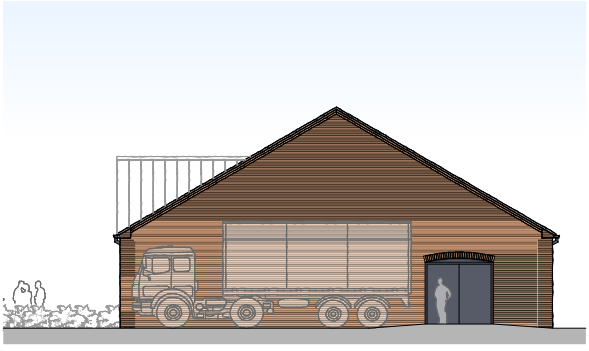

Side Elevation

Scale (m)

0 1 2 3 4 5 10



Perspective

MINSTER PROPERTY GROUP

JGA ARCHITECTURE & PLANNING

e: hello@jga-a.co.uk t: 07429 162 747

Client
Minster Property Group Ltd.

Project Title
Proposed development at Land at Church Street, Donington

Drawing Title
Elevations

Drawing Status
Planning

Scale @	Original Paper Size
1:100	A1
Drawn	Date
JKG	25.03.20
Project Number	Drawing Number / Revision
19045	005 P04