
Do not scale directly from this drawing. All discrepancies are to be brought to the attention of the Practice.


The copyright to this drawing is owned by Trevor A Clay RIBA Ltd.

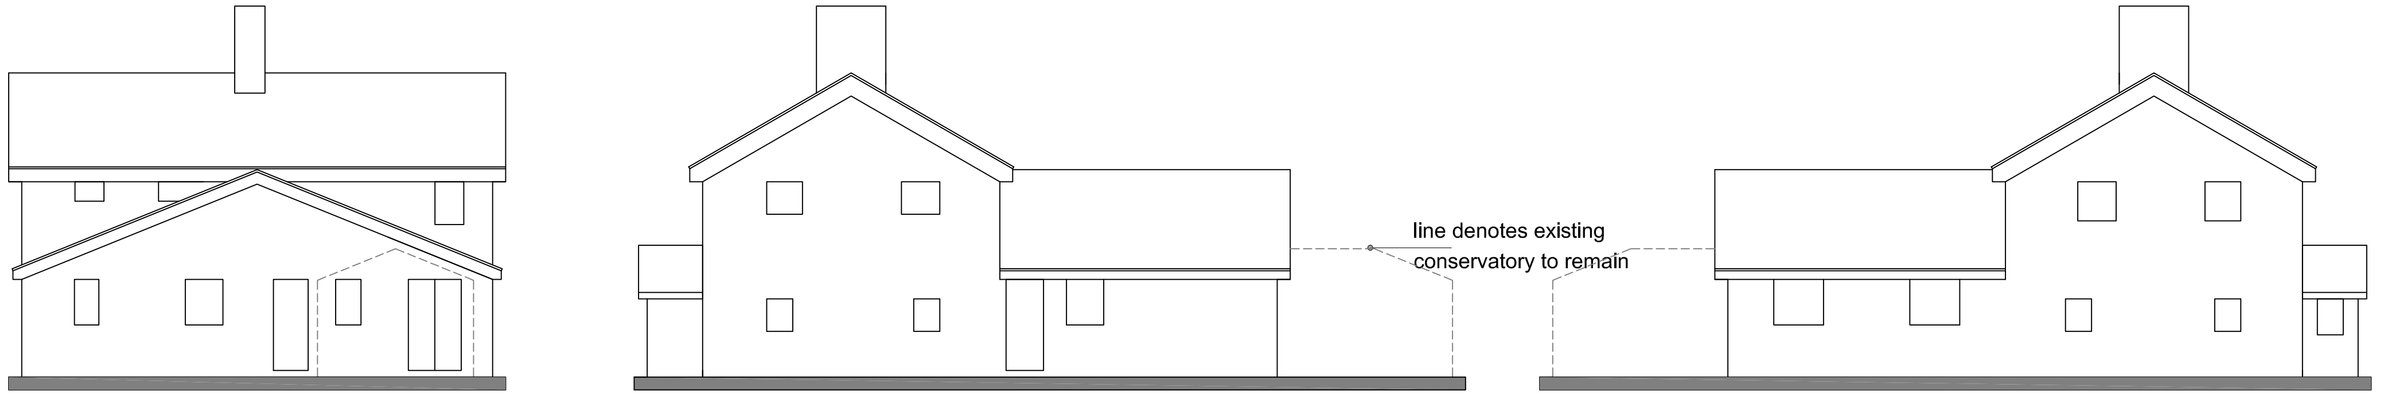

EXISTING ELEVATIONS





PROPOSED BLOCK PLAN

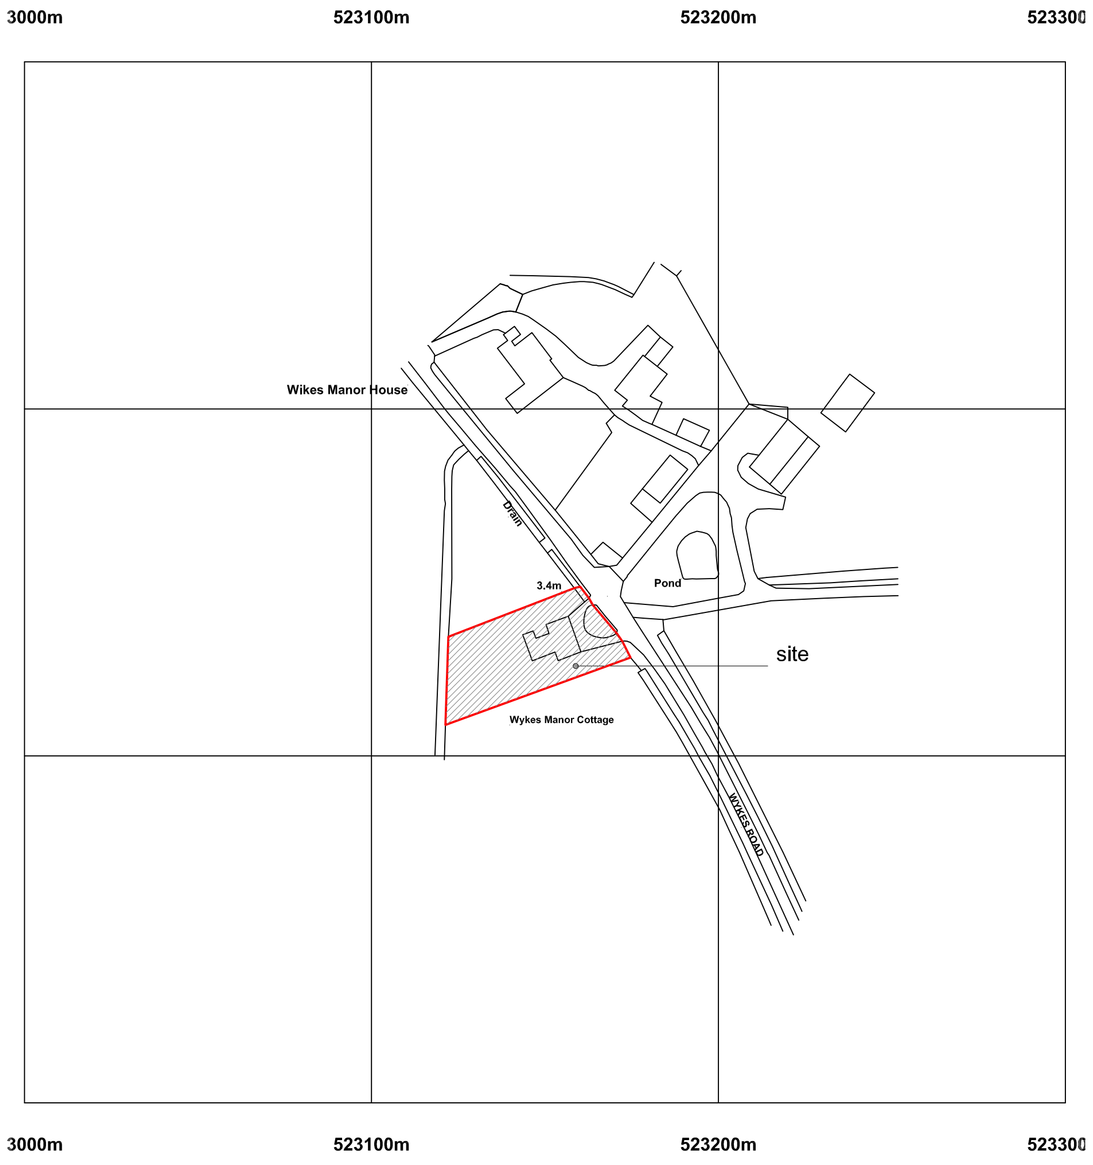

opyright and database rights 2016 OS 100019980

LOCATION BLOCK PLAN

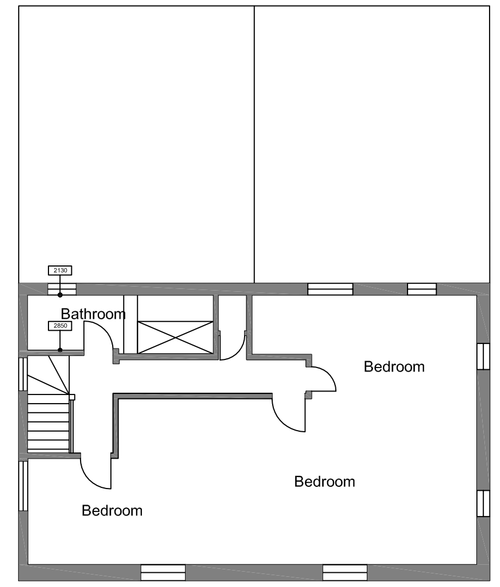

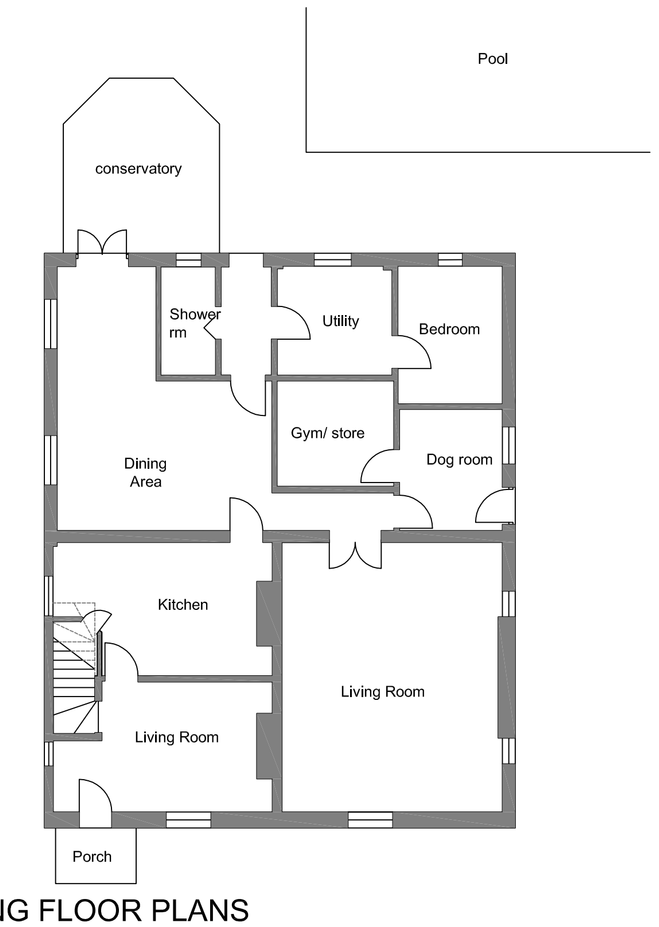

EXISTING FLOOR PLANS

Revision	Date	Drawn	Description
Client	Mr & Mrs Welsh		
Project	Proposed Alteration &Extension to Manor Farm Cottage, Donington		
Drawing	Planning (Existing elevations, floor, block and location plans)		
Scale	1:100, 1:200, 1:1250 @ A1	Drawn AWM Checked TAC Date 02/03/2017	Drawing No. 17/486/PA/003

Trevor A Clay RIBA Ltd, 14 Old Fendike Road, Weston Hills, Spalding, Lincs. PE126DD
01406 380027 07778 597975 trevor@tacarchitects.co.uk www.tacarchitects.co.uk