


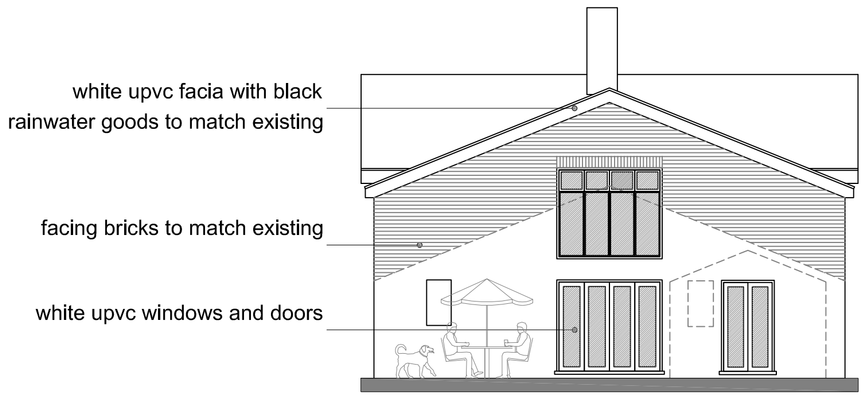


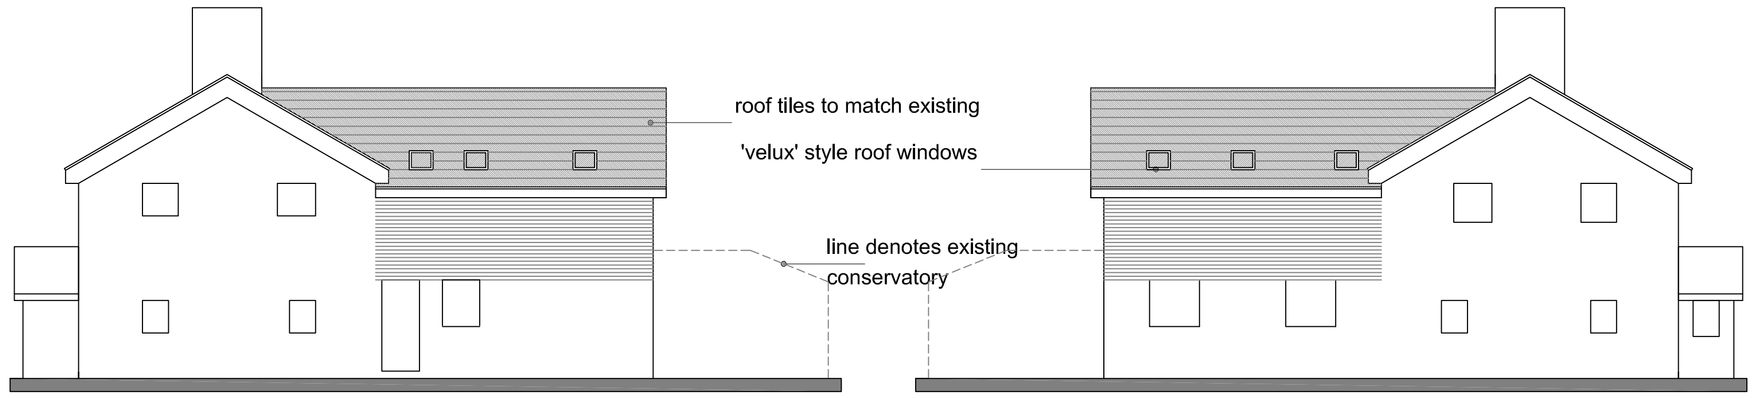

PROPOSED ELEVATIONS

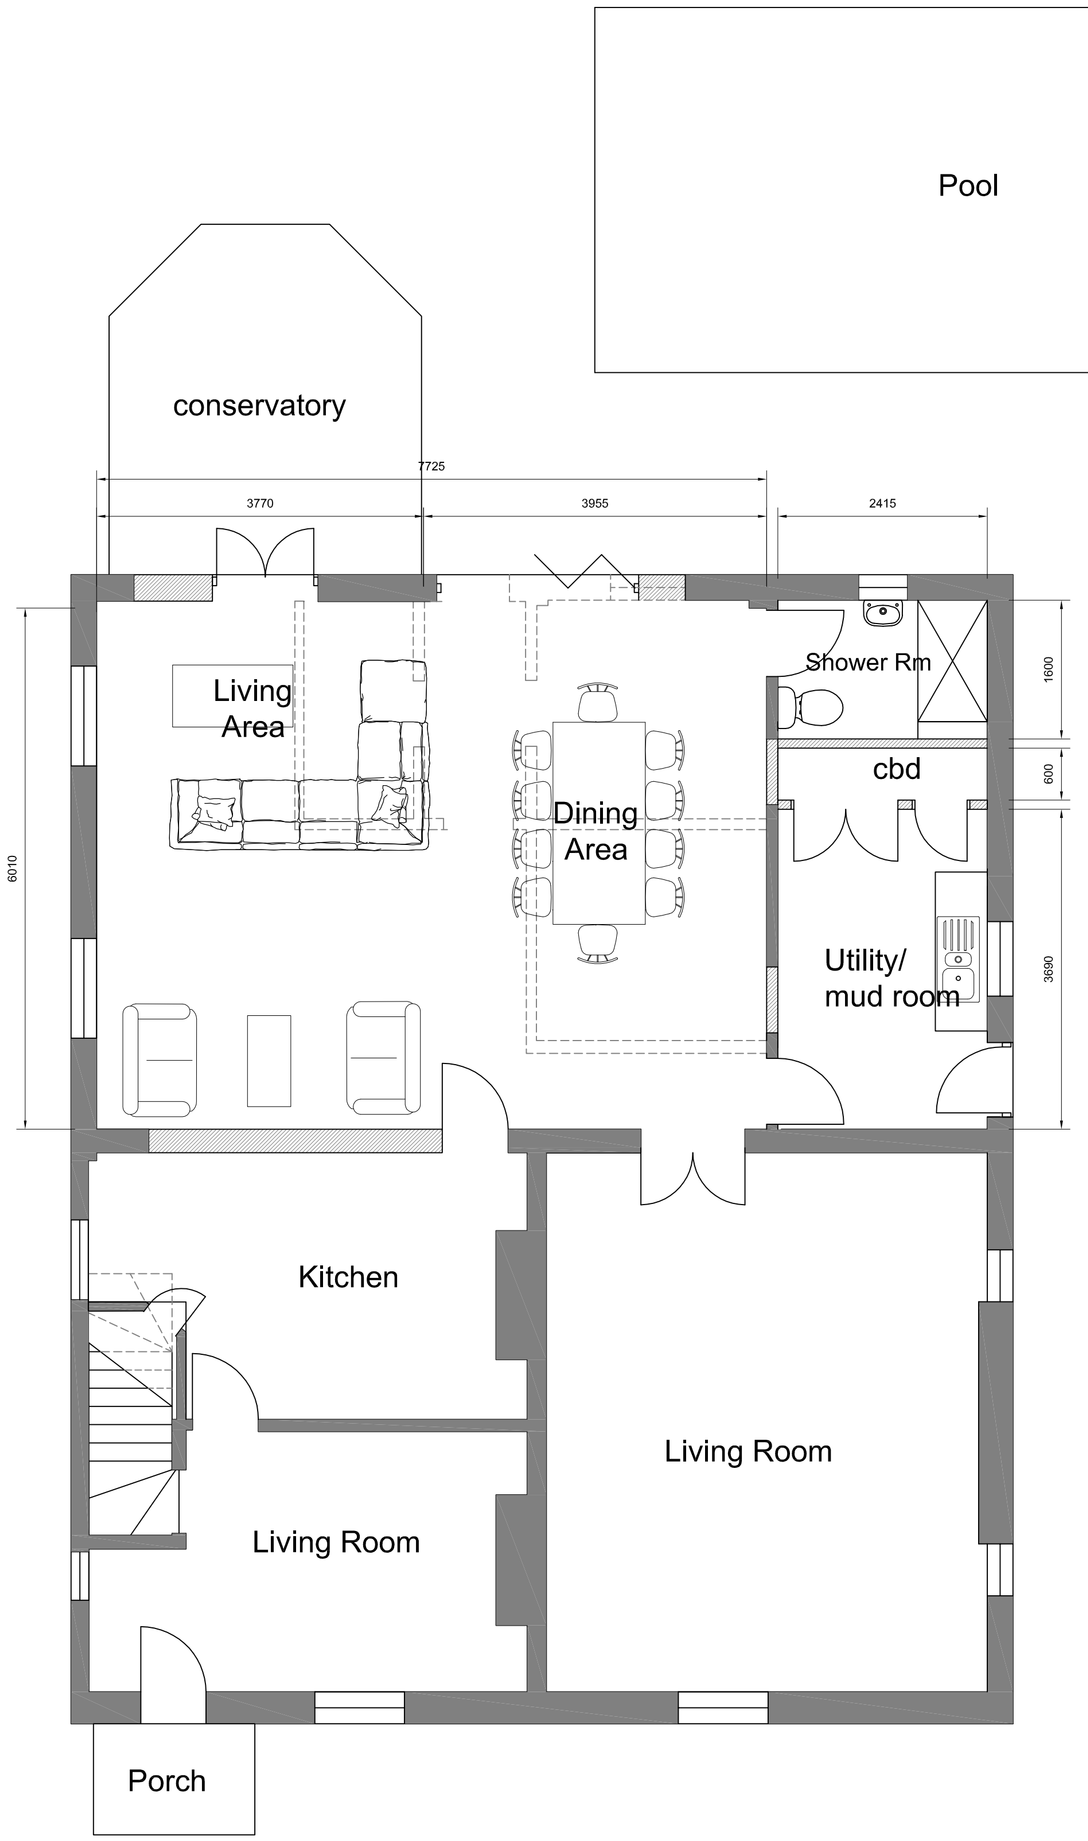

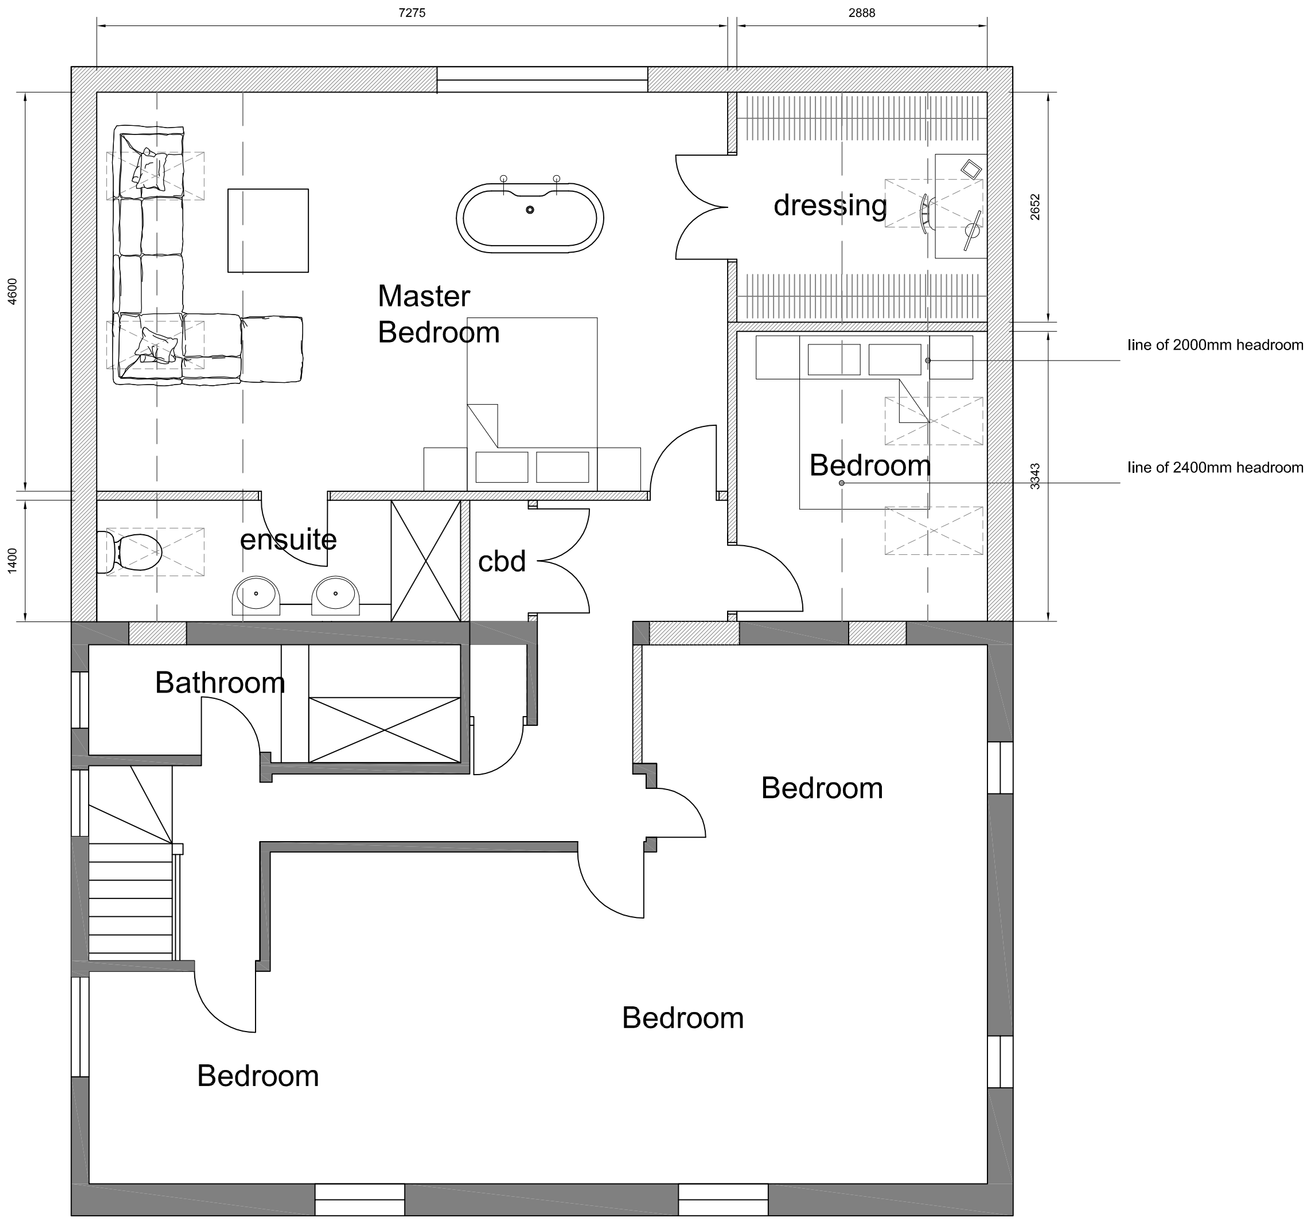

PROPOSED FLOOR PLANS

Do not scale directly from this drawing. All discrepancies are to be brought to the attention of the Practice.
The copyright to this drawing is owned by Trevor A Clay RIBA Ltd.

Revision	Date	Drawn	Description
Client	Mr & Mrs Welsh		
Project	Proposed Alteration &Extension to Manor Farm Cottage, Donington		
Drawing	Planning (Proposed elevations & floor plans)		
Scale	1:50,1:100, @ A1	Drawn AWM Checked TAC Date 02/03/2017	Drawing No. 17/486/PA/002

Trevor A Clay RIBA Ltd, 14 Old Fendike Road, Weston Hills, Spalding, Lincs. PE126DD
01406 380027 07778 597975 trevor@tacarchitects.co.uk www.tacarchitects.co.uk