



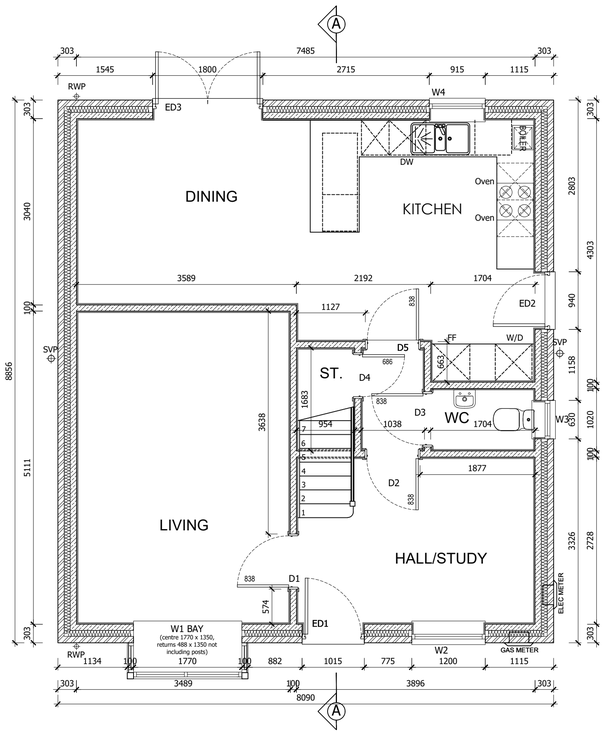

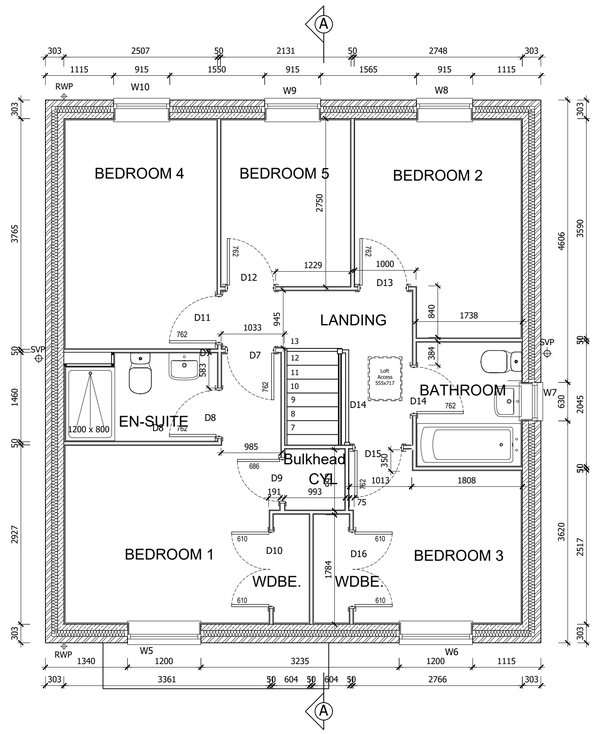

Rev.	Date	Description
A.	22.02.2018	Brickwork detail updated. Bay window dims corrected to include posts. Horizontal bars added to all windows. Cill and arched head details amended. bath and en-suite tile vents changed to wall louvres. Sanitaryware updated. FF wall thicknesses adjusted. New legend and text. CMA

ASHWOOD HOMES
1 Goodison Road, Lincs Gateway Business Park, Spalding, Lincs, PE12 6FY T: 01406 490590

PROJECT:
Proposed Residential Development at Town Dam Lane, Donington

HOUSE TYPE:
BAIN
(1310sq ft)

DRAWING:
Floor Plans & Elevations

SCALE: 1:50/100@A1 DRAWN: JF

DATE: 06.10.2017 REVISION: A

DRAWING No: BAIN-100

PLOTS AS: 60.
OPP: