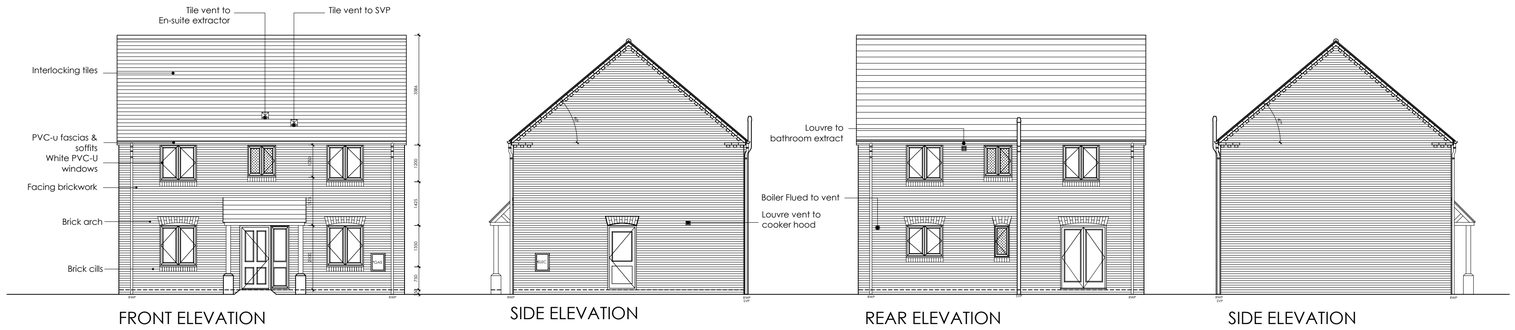


FRONT ELEVATION

SIDE ELEVATION

REAR ELEVATION

SIDE ELEVATION


BRICK/BLOCKWORK LEGEND

- 103mm FACING BRICKWORK
- 100mm - 3.6N/mm² DENSITY NONE LOAD BEARING LIGHT WEIGHT BLOCK
- 100mm - 3.6N/mm² DENSITY LOAD BEARING BLOCK
- FACING BRICKWORK
- ROOF TILES

SETTING OUT DIMENSIONS

UNLESS OTHERWISE NOTED ALL DIMENSIONS ARE TO MASONRY, AND STUDWORK.TIMBER FRAME AND STUDWORK, PLASTERBOARD, PLY FINISHES AND OSB SHEATHING ARE IGNORED

GROUND FLOOR

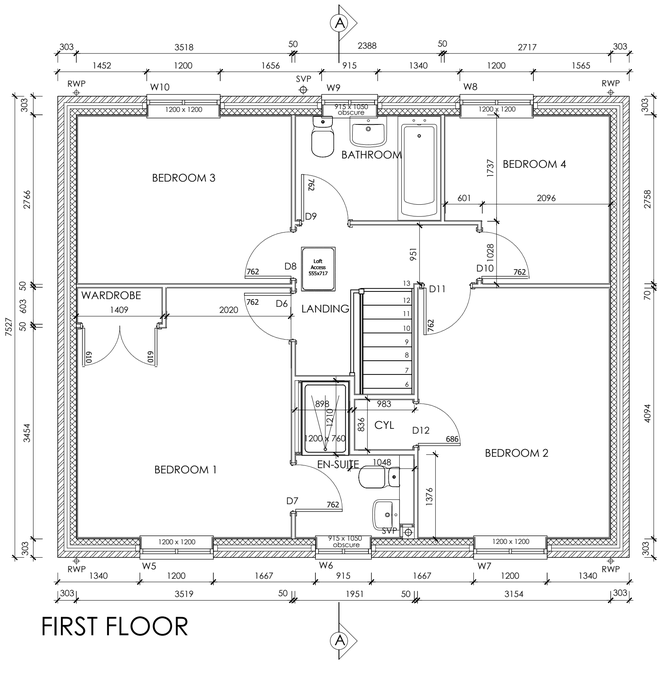

FIRST FLOOR

PLOTS AS:
OPP: 53, 55, 57.

Rev.	Date	Description
A.	21.02.2018	Bathroom extract file vent removed and replaced with wall louvre. Sanitaryware updated. CMA

ASHWOOD HOMES
1 Goodison Road, Lincs Gateway Business Park,
Spalding, Lincs, PE12 6FY **T: 01406 490590**

PROJECT:
Proposed Residential Development at Town Dam Lane, Donington.

HOUSE TYPE:
RIBBLE
(1283sq ft)

DRAWING:
Floor Plans & Elevations

SCALE: 1:50/100@A1 DRAWN: CMA

DATE: 07.02.2018 REVISION: A

DRAWING No: RIBB-100