


DETAILS ON THIS DRAWING ARE COPYRIGHT OF SIDEBOTTOM RICHARDSON CHENG LIMITED.THIS IS A CONFIDENTIAL DOCUMENT AND MUST NOT BE COPIED, USED OR DIVULGED IN ANY WAY WITHOUT PRIOR WRITTEN CONSENT

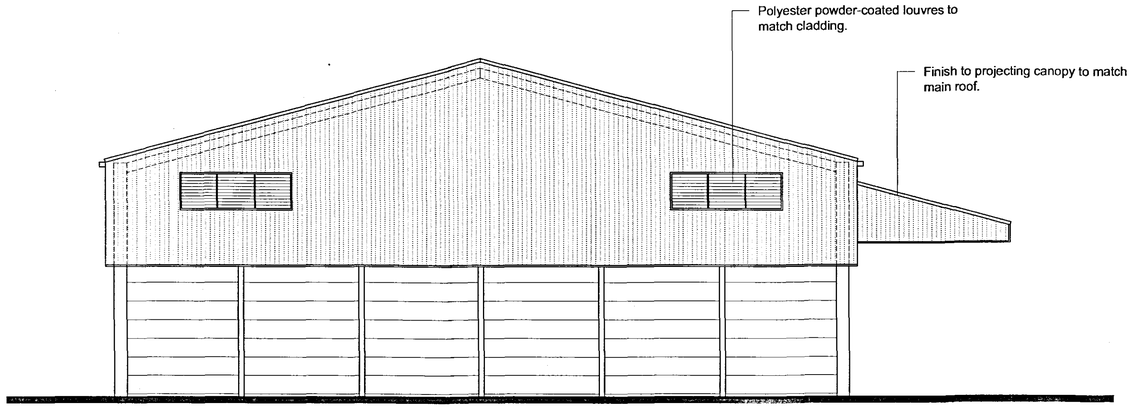


elevation to south-west

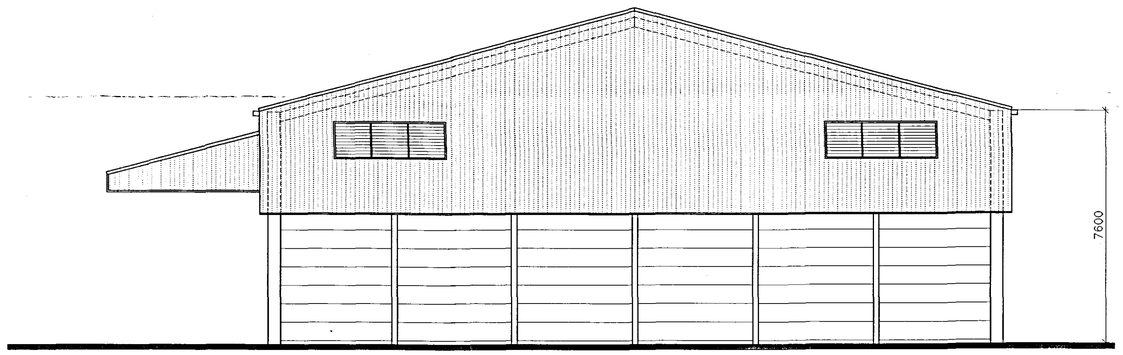


elevation to north-east

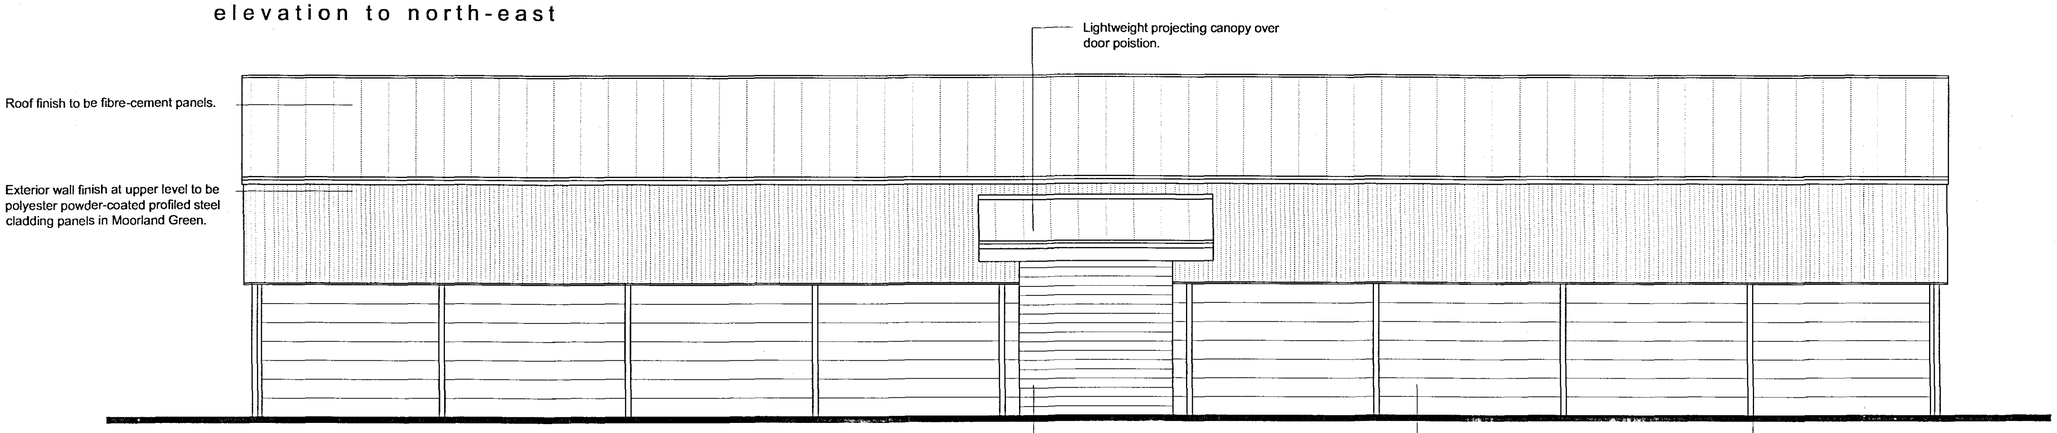

elevation to south-east

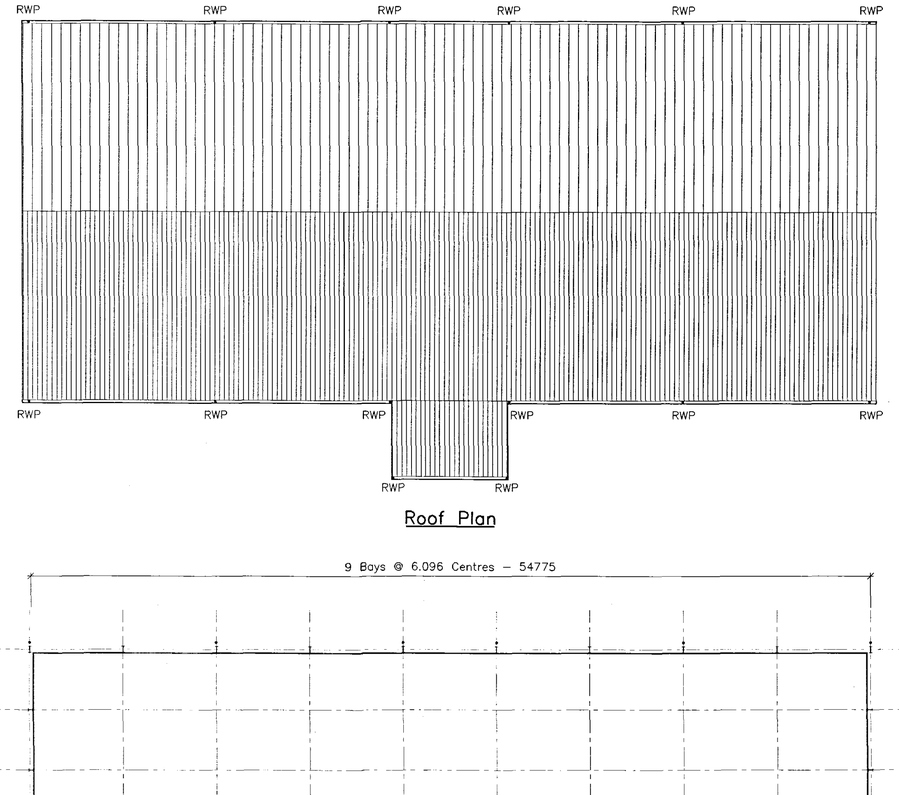

Roof Plan

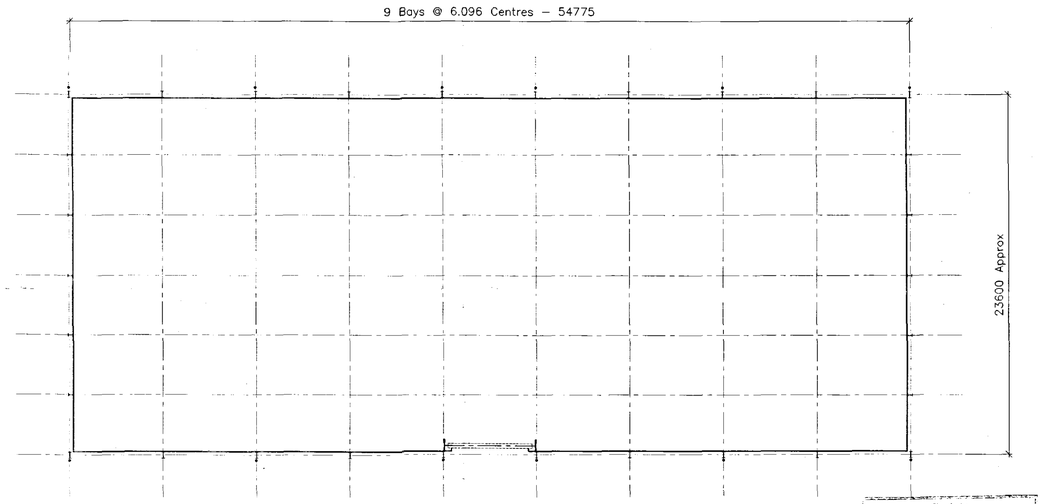

Floor Plan

DETERMINED PLAN

SOUTH KESTEVEN DISTRICT COUNCIL
PLANNING & DEVELOPMENT
20 FEB 2008
Ref. S/220/08

REV	DATE	REMARKS
A	7.02.08	Dimensions Added To Proposed Grain Store

andy@scrltd.com

STATUS FOR INFORMATION

SIDEBOTTOM RICHARDSON CHENG LTD
CONSULTING STRUCTURAL AND CIVIL ENGINEERS
15 HIGH STREET, SPALDING, LINCS. PE11 1TW
TEL: (01775) 712580
FAX: (01775) 712535
E-MAIL: web@scrltd.co.uk

PROJECT
Proposed Grain Store
Park Farm
Donington

TITLE
Proposed Elevations, Floor & Roof Plans

DATE	Dec' 2007	SCALE	1:200, 1:100
DRAWN	BJ	CHECKED	
DESIGN		FILENAME	36807-03

DRG No. 36807/03 REV A

DETAILS ON THIS DRAWING ARE COPYRIGHT OF SIDEBOTTOM RICHARDSON CHENG LIMITED.THIS IS A CONFIDENTIAL DOCUMENT AND MUST NOT BE COPIED, USED OR DIVULGED IN ANY WAY WITHOUT PRIOR WRITTEN CONSENT