M.D. FOULKES Building Design & Construction Services Church Street Donington

Job N° 95/1 Drg. N°1. A1 & A3

Proposed extension of existing nursery and erection of new potting shed
for S.W. & J. Van-Doderweerd Washdyke Lane Nursery Donington Spalding.


scale 1:1000 1:200

A WIDTH OF SHED NOW 12.0m. MARCH 03

B HOLDING POND DETAILS ADDED. DRAINAGE PIPE NOW 300ϕ


C REINFORCEMENT DETAILS ADDED

D LENGTH & HT. OF SHED REVISED. MAY 2003.

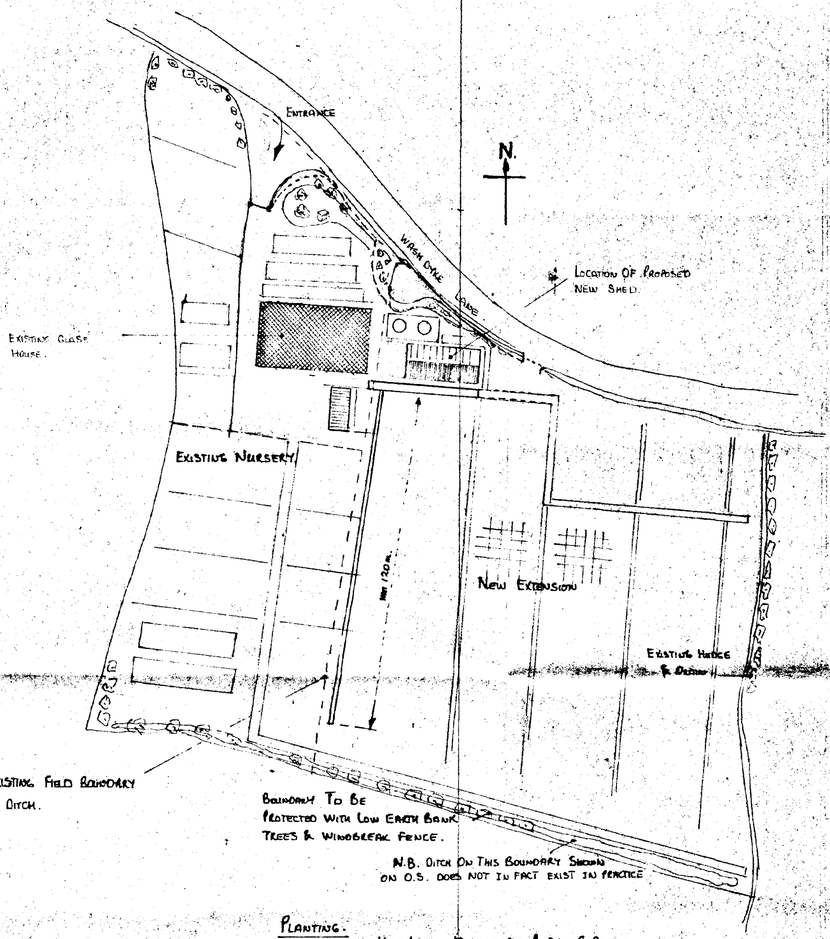


PLANTING.

HIGH LEVEL MIXTURE OF POPLAR & ALDER. (ANTICIPATED GROWTH 10-15 m IN 10 YEARS)
LOW LEVEL INFILL OF VARIOUS EVERGREEN & DECIDUOUS SHRUBS.

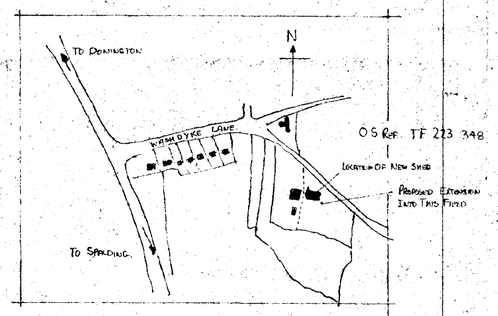

LOCATION PLAN 1:2500.

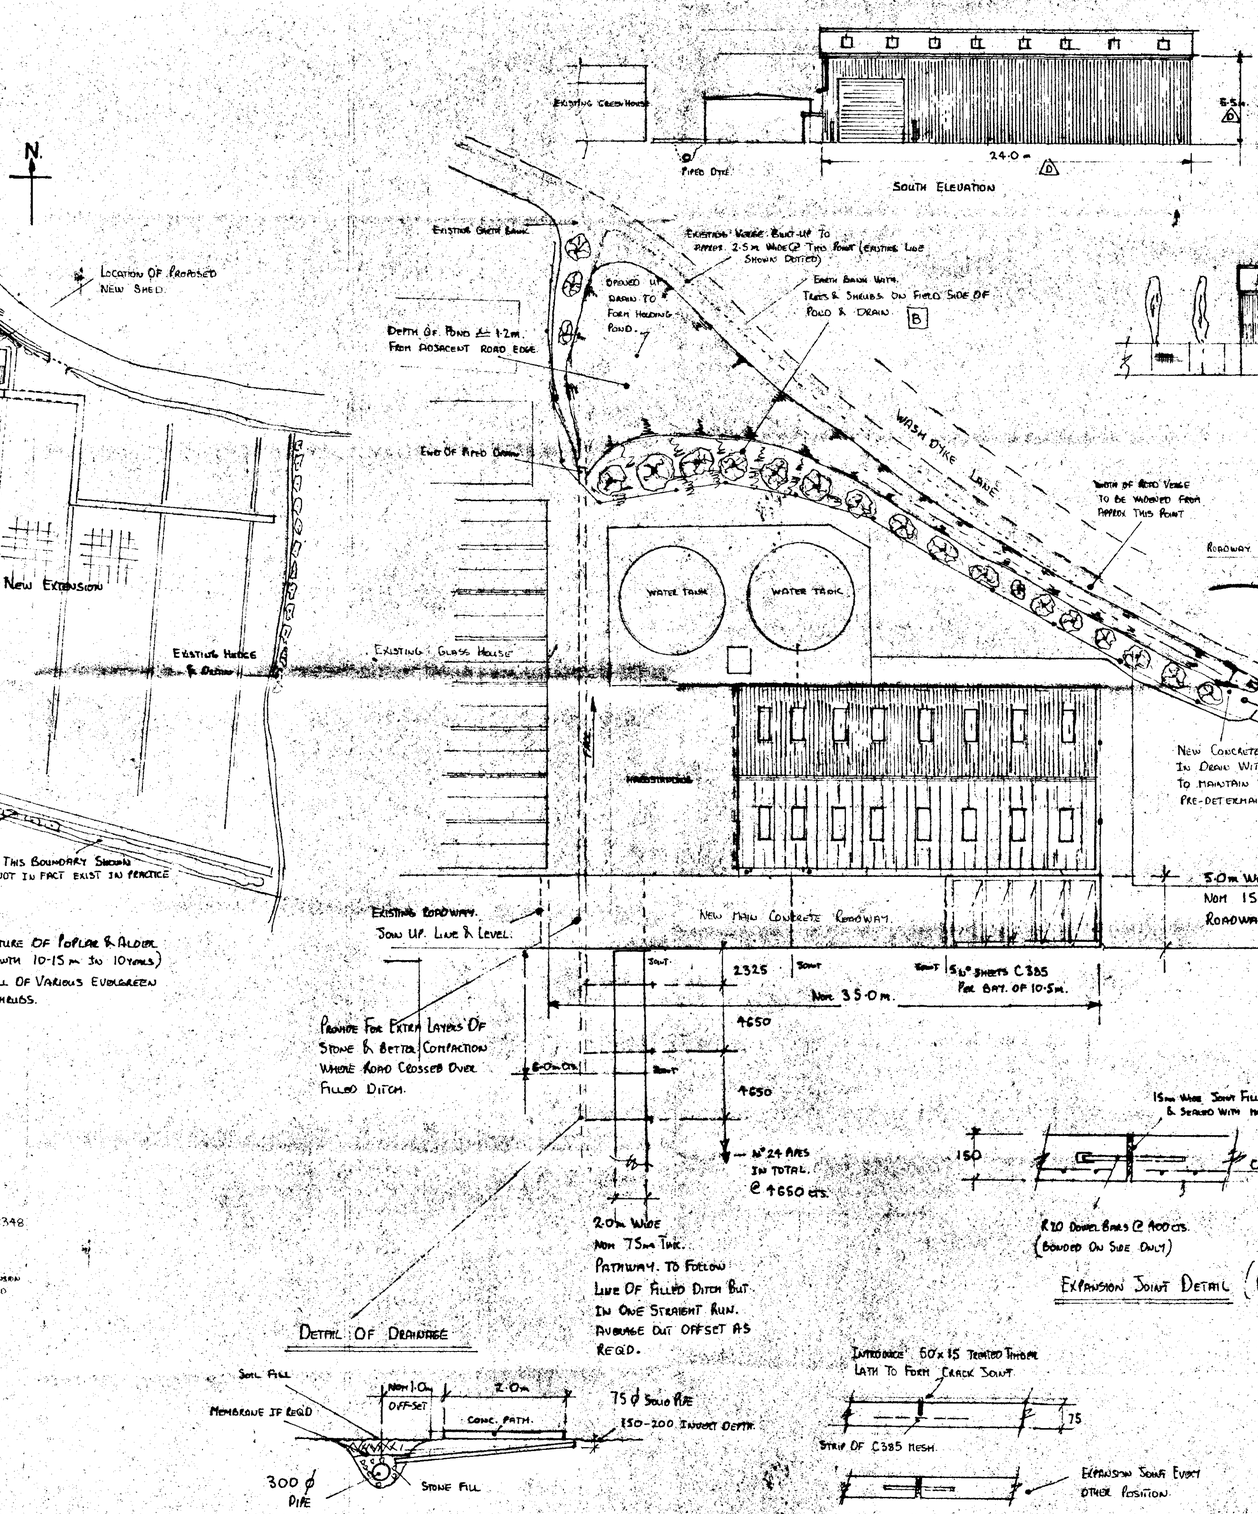

CLADDING. # PLASTIC COATED STEEL SHEETS. LIGHT GREEN.

AMENDED PLAN
Ref. A1

SHDC Planning & Development
12 MAY 2003
Ref 0236/95

PLANNING DEPT.
Van-Doderweerd (Nursery) 95/1/1.