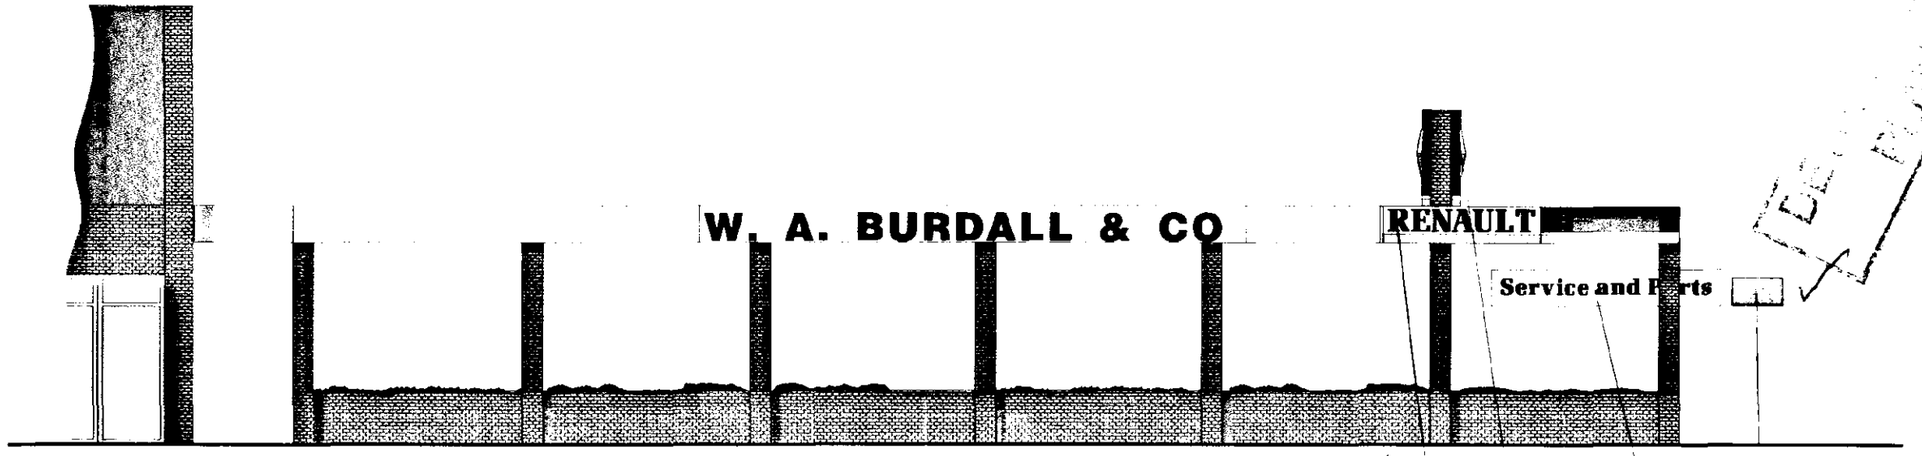


SOUTH AND DC
HOUSE PLANNING
19 MAR 1996
Ref: 0247/96

4930

RENAULT

600

FASCIA SIGN A
4930 x 600mm
PLUS 3700mm TEXT PANEL
NON-ILLUMINATED
SCALE 1:25

3700

Service and Parts

600

FASCIA SIGN B
3700 x 600
NON-ILLUMINATED
SCALE 1:25

800

430

WALL MOUNTED D
3 SLAT DIRECTIONAL SIGN
SINGLE SIDED
NON-ILLUMINATED
SCALE 1:20

810


1.35 m²

1670

WALL MOUNTED SIGN C
TWO SINGLE SIDES
ILLUMINATED
SCALE 1:50

Diamond only soft glow
See letter 6-3-96

SITE PLAN

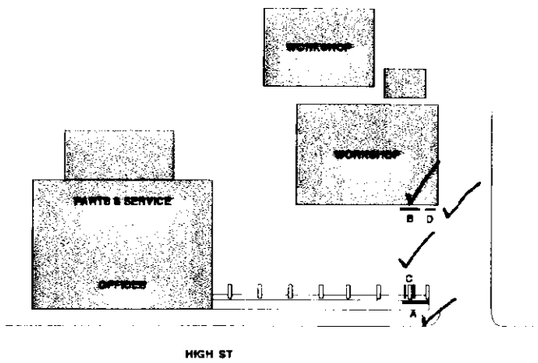

COLOURS

- RED RAL 593
- LIGHT GREY PANTONE 438
- DARK GREY PANTONE 432
- BLACK
- WHITE

RENAULT

W A BURDALL AND COMPANY
HIGH STREET
DONINGTON
SPALDING


REV	DESCRIPTION	DRN
C	AMENDMENTS FASCIA SIGN A & DIRECTIONAL SIGN D	MC
B	AMENDMENTS FASCIA SIGN A	MC

Hawes Signs Limited
Moulton Park, Northampton NN3 6EU
Tel 01604 790000 Fax 790190

NOTE:
ALL DIMENSIONS ARE IN MILLIMETRES U.S.O. & ARE APPROXIMATE ONLY

DRG: W_A_BURD	JOB No: 10036-S/001C
DATE: 11/03/96	DRN: MC 3


© Hawes Signs Limited
This print is confidential & is supplied on the understanding that it will be used only as a record or to identify or inspect parts and that it is not to be disclosed to other persons or to be used for manufacturing purposes without permission

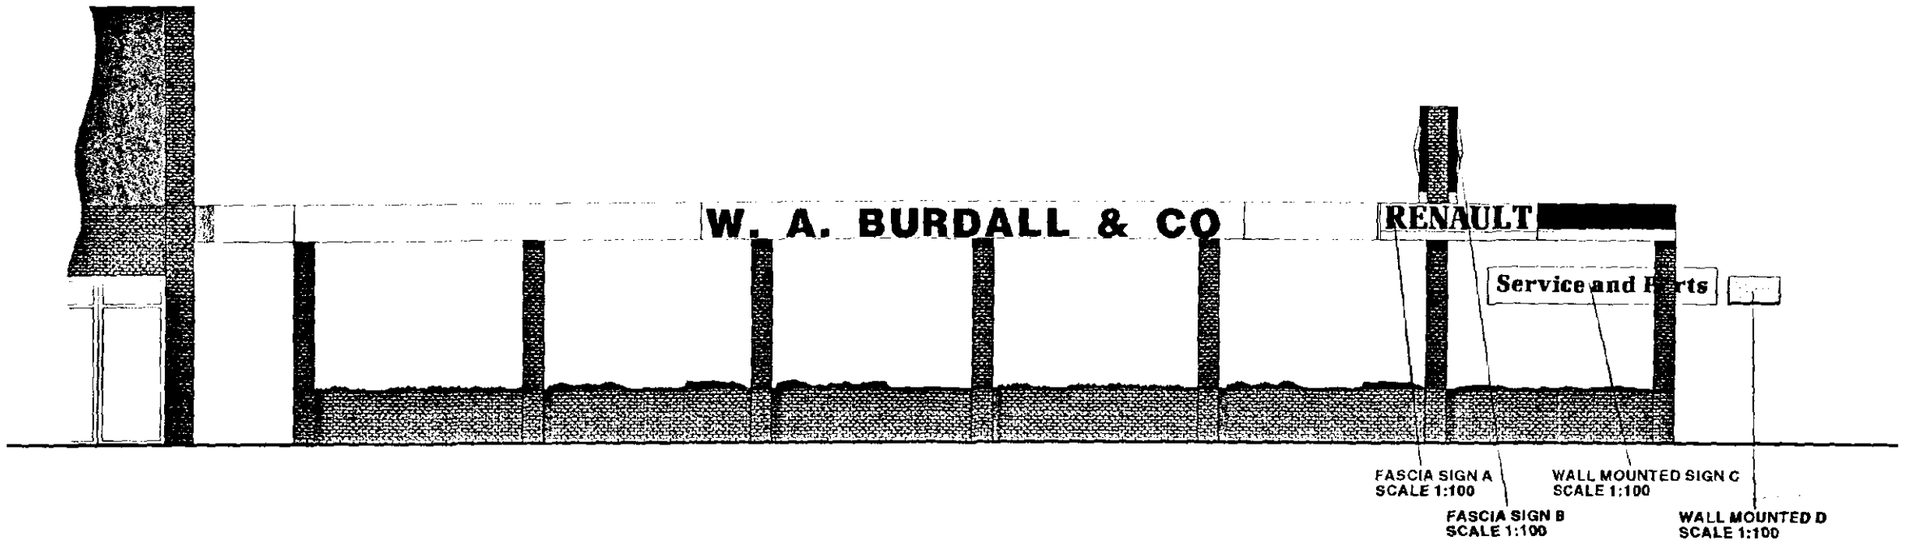

1996


0247/96

4930

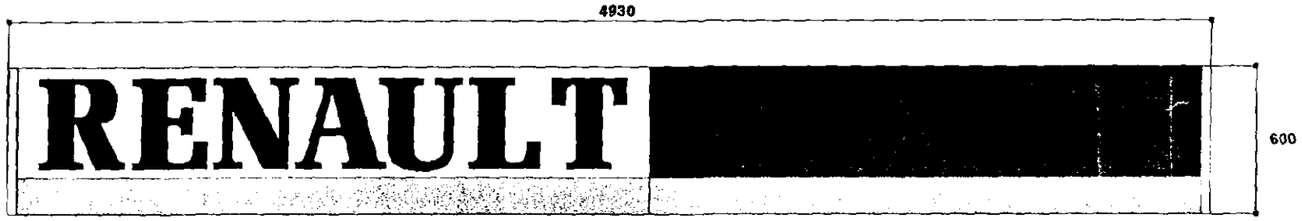


FASCIA SIGN A
4930 x 600mm
PLUS 3700mm TEXT PANEL
NON-ILLUMINATED
SCALE 1:25


3700

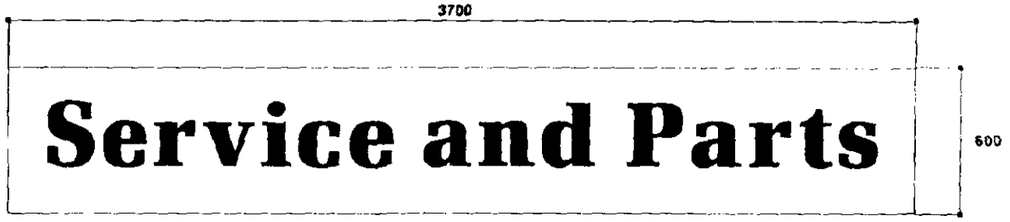

FASCIA SIGN B
3700 x 600
NON-ILLUMINATED
SCALE 1:25

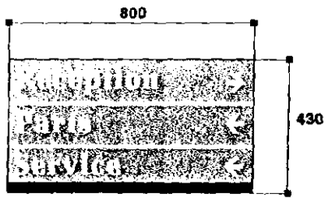


WALL MOUNTED D
3 SLAT DIRECTIONAL SIGN
SINGLE SIDED
NON-ILLUMINATED
SCALE 1:20

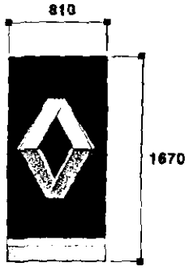

WALL MOUNTED SIGN C
TWO SINGLE SIDES
ILLUMINATED
SCALE 1:50

SITE PLAN

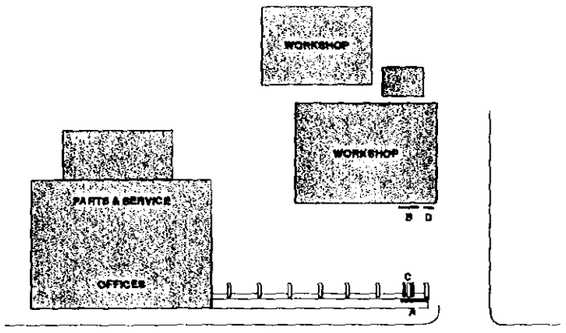

COLOURS

- RED RAL 593
- LIGHT GREY PANTONE 430
- DARK GREY PANTONE 432
- BLACK
- WHITE

RENAULT

W A BURDALL AND COMPANY
HIGH STREET
DONINGTON
SPALDING

REV	DESCRIPTION	DRN
C	AMENDMENTS FASCIA SIGN A & DIRECTIONAL SIGN D	MC
B	AMENDMENTS FASCIA SIGN A	MC

Hawes Signs Limited
Moulton Park, Northampton NN3 6EU
Tel 01604 790000 Fax 790190

NOTE:
ALL DIMENSIONS ARE IN MILLIMETRES U.S.O. & ARE APPROXIMATE ONLY

DRG:	JOB No:
W_A_BURD	10036-S/001C
DATE: 11/03/96	DRN: MC 3

© Hawes Signs Limited
This print is confidential & is supplied on the understanding that it will be used only as a record or to identify or inspect parts and that it is not to be disclosed to other persons or to be used for manufacturing purposes without permission