

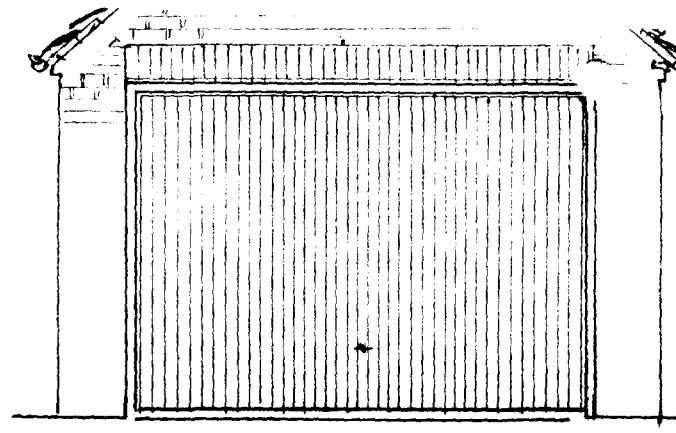


FRONT ELEVATION.

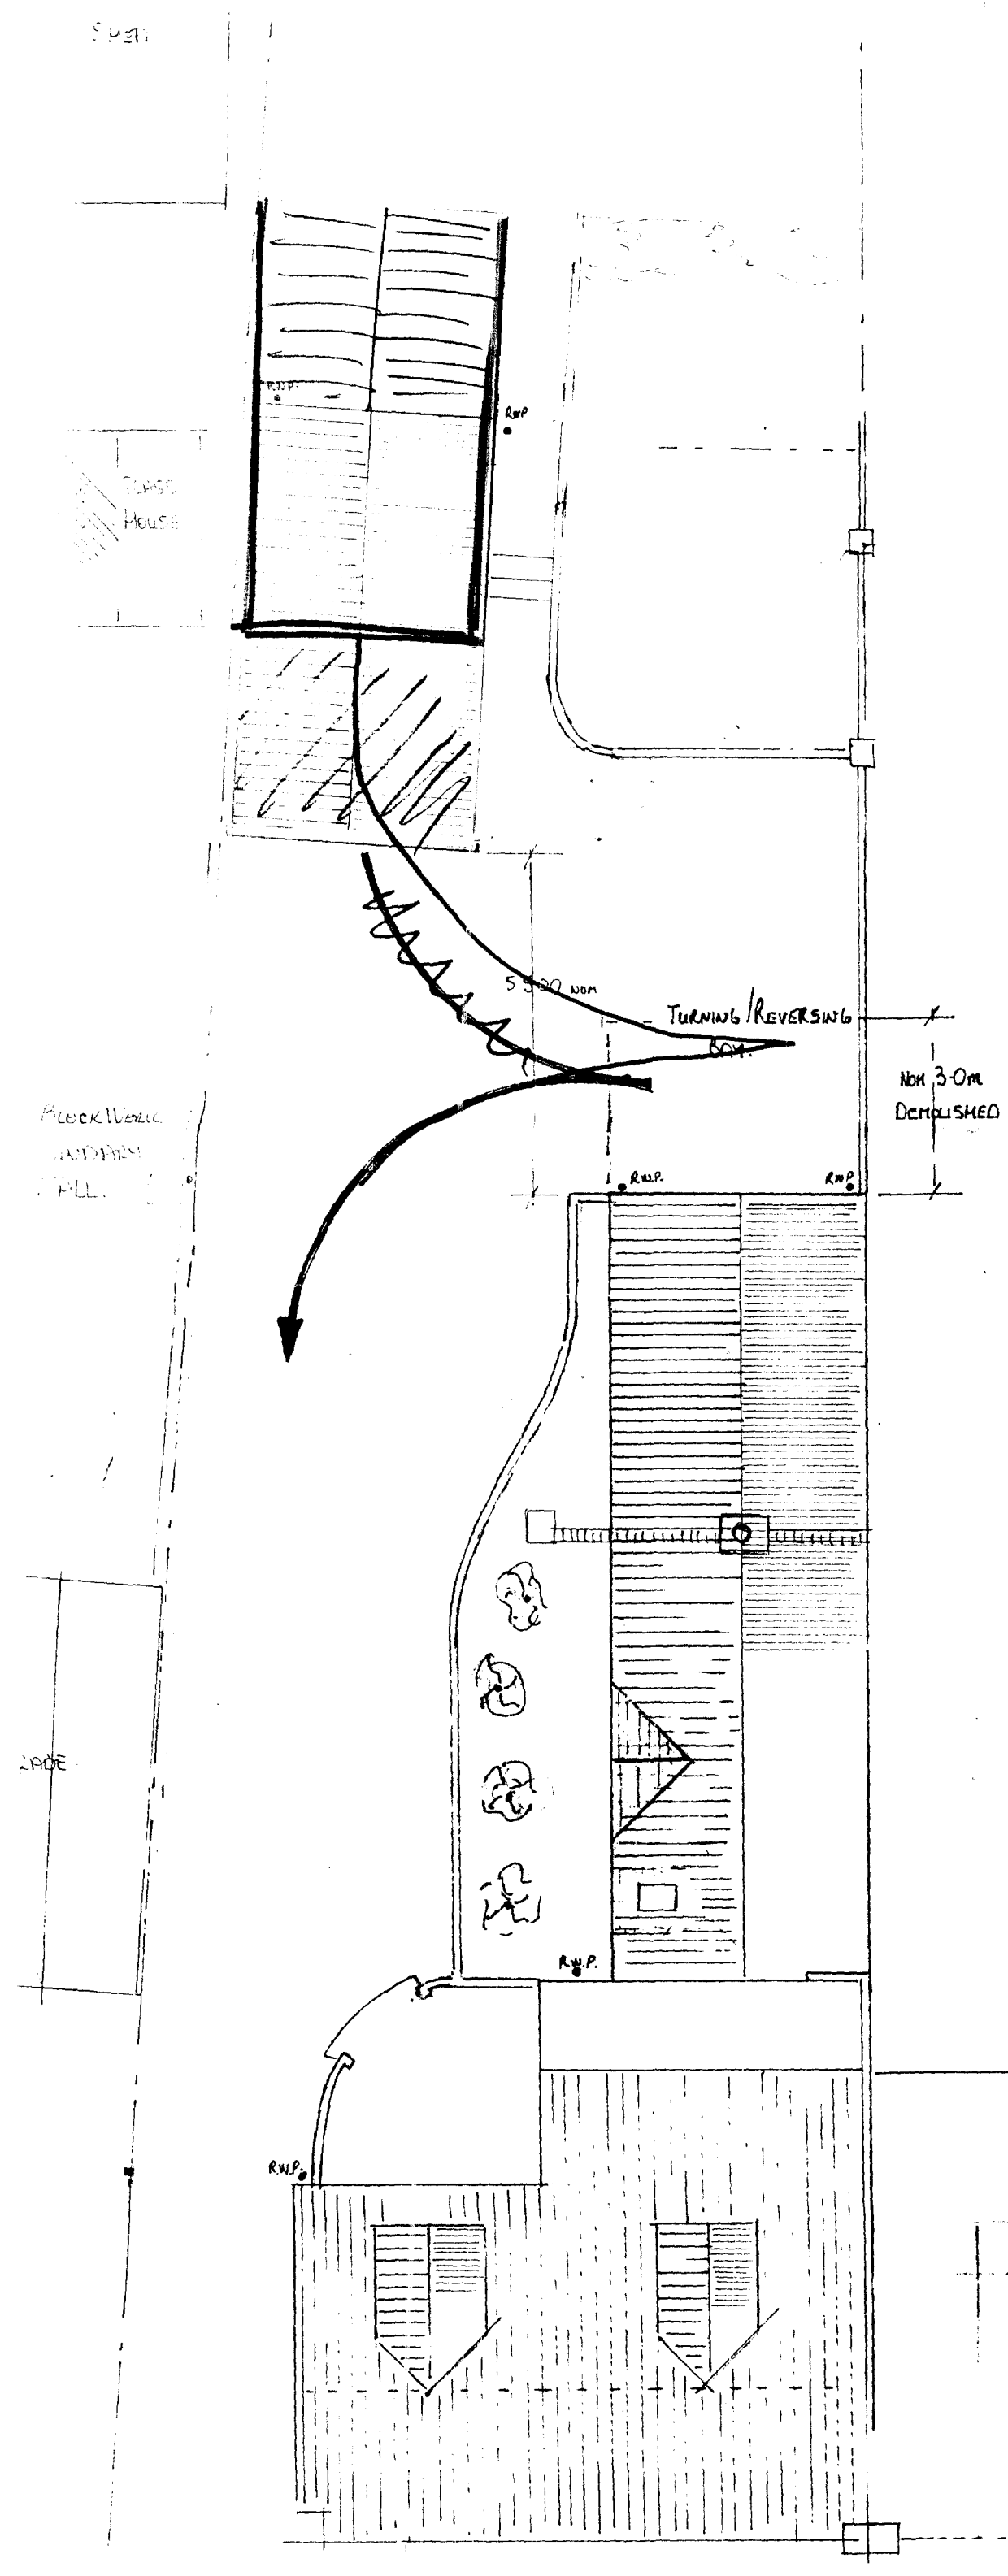

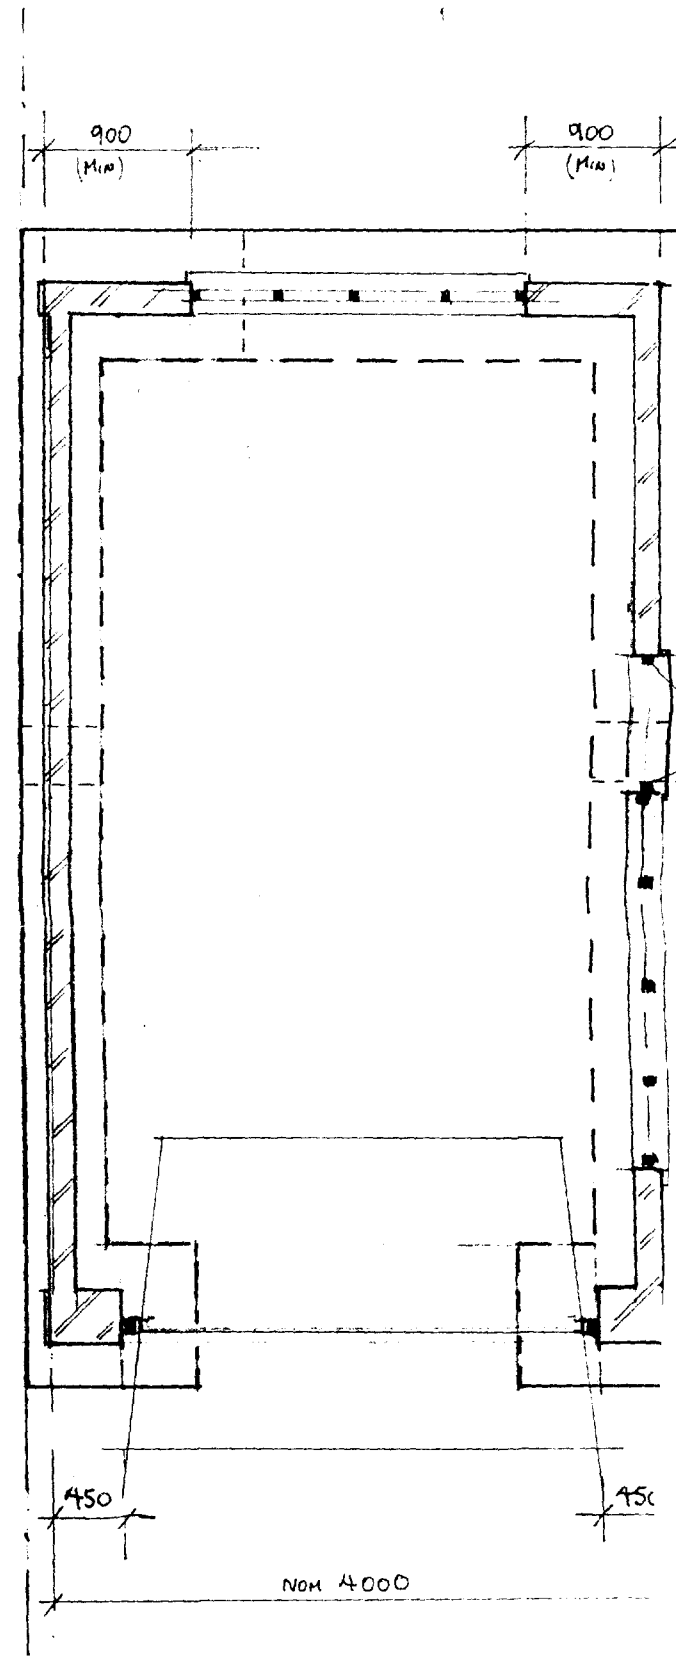


GROUND FLOOR PLAN

M.D. FOULKES Building Design & Construction Services


Proposed detached garage at rear of N° 32 Church Street Donington Spalding
being a Grade 2 Listed Building


JOB N° 94/2 Drg N° 4

Scale 1:100 1:50.

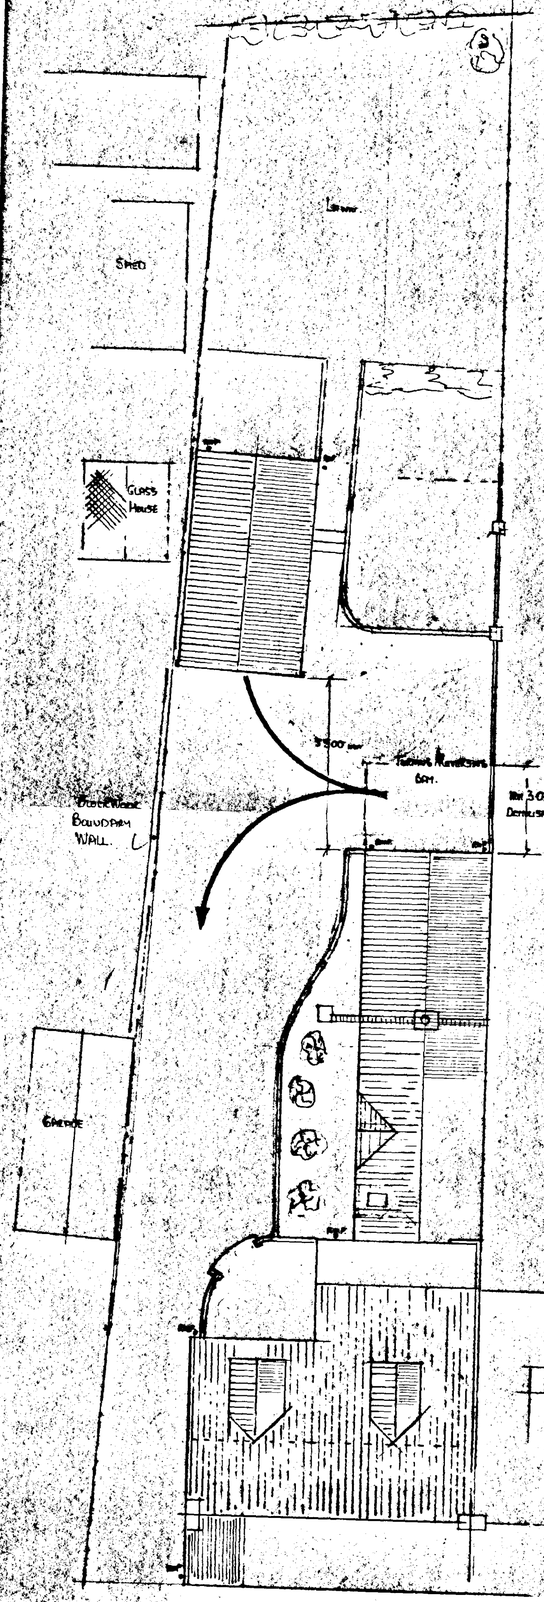


Site Layout Showing Proposed Alteration To Main House & Location Of Proposed Garage In Grounds.

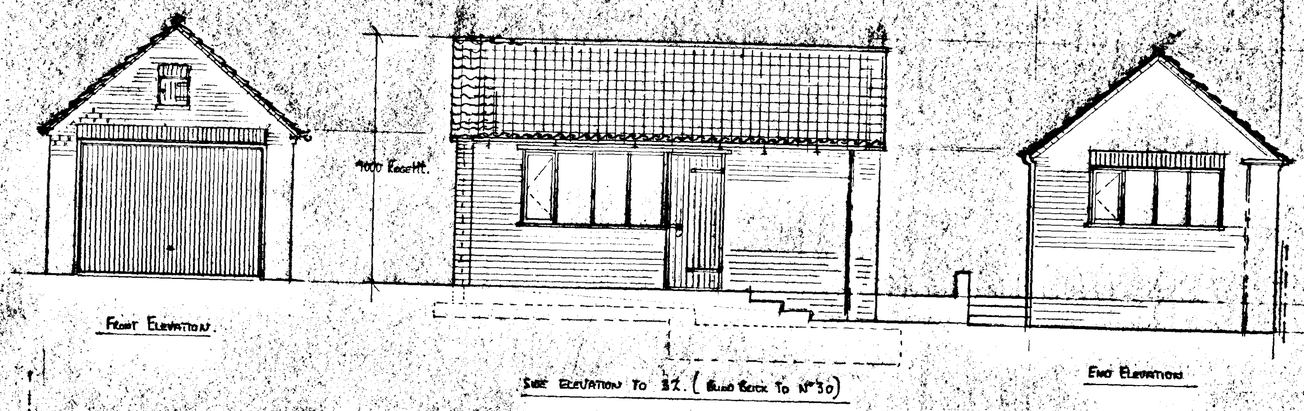

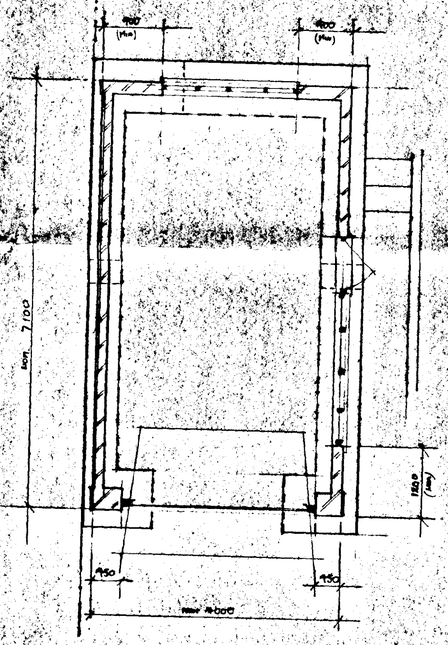


Ground Floor Plan

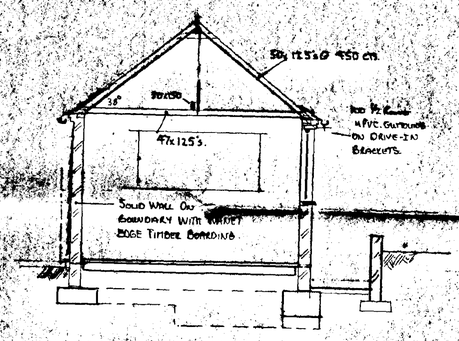

Typical X Section

Roof: Reclaimed Clay Pantiles.
Walls: Reclaimed Facing Bricks To Nearest Match To Main Buildings.
Windows: Timber In Same Style As Main Buildings
Garage Door: Hembelsons Rebent. (Vertical Slatted Facing) with Ledge.
Other Details To Match Those On Main Buildings.

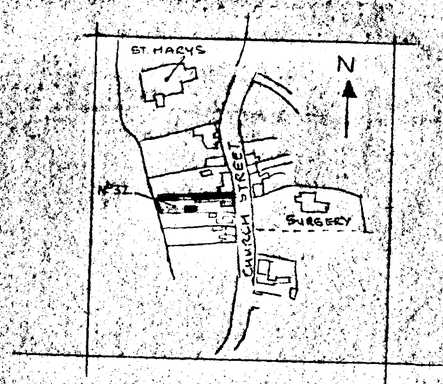

Location Plan 1:2500


941274

M.D. FOULKES Building Design & Construction Services


JOB N° 94/2 Drg N° 4 A

Proposed detached garage at rear of N° 32 Church Street Donington Spalding being a Grade 2 Listed Building

scale 1:100 1:50.

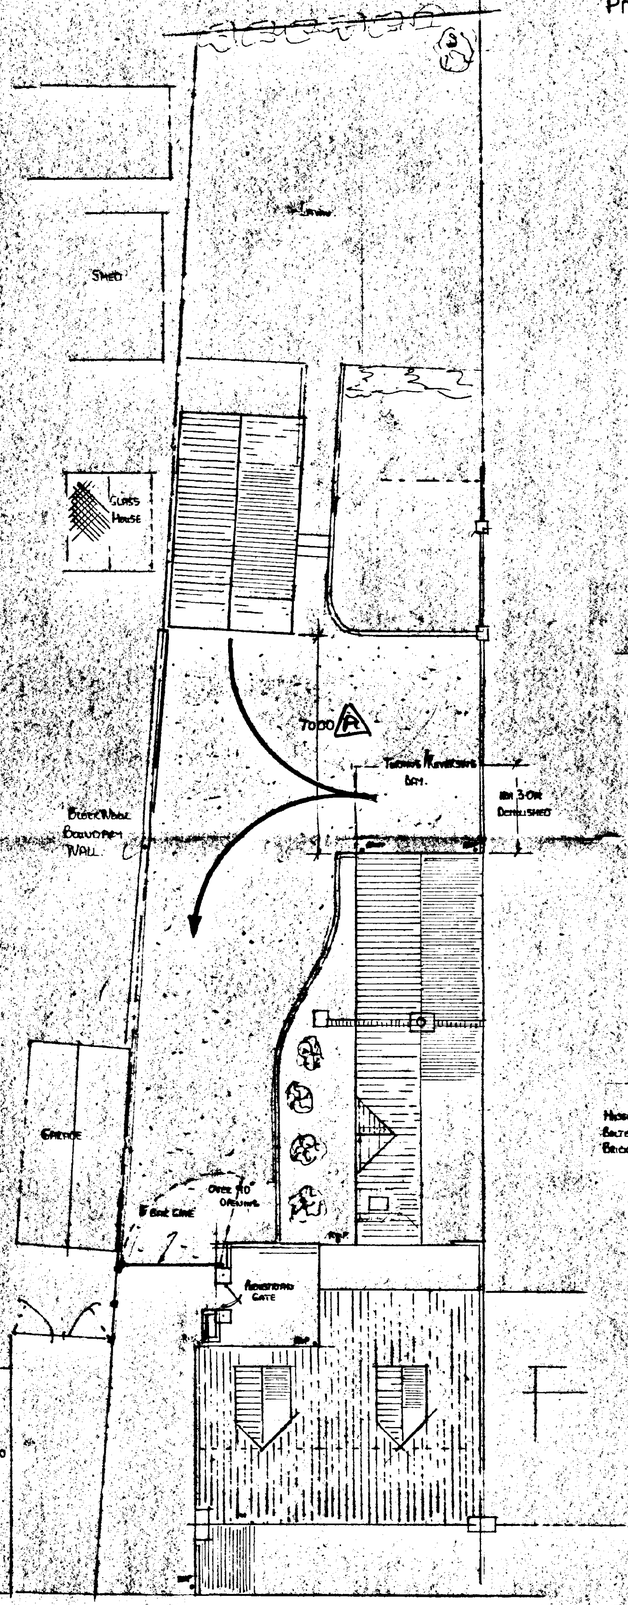


Site Layout Showing Proposed Alteration To Main House & Location Of Proposed Garage In Grounds.

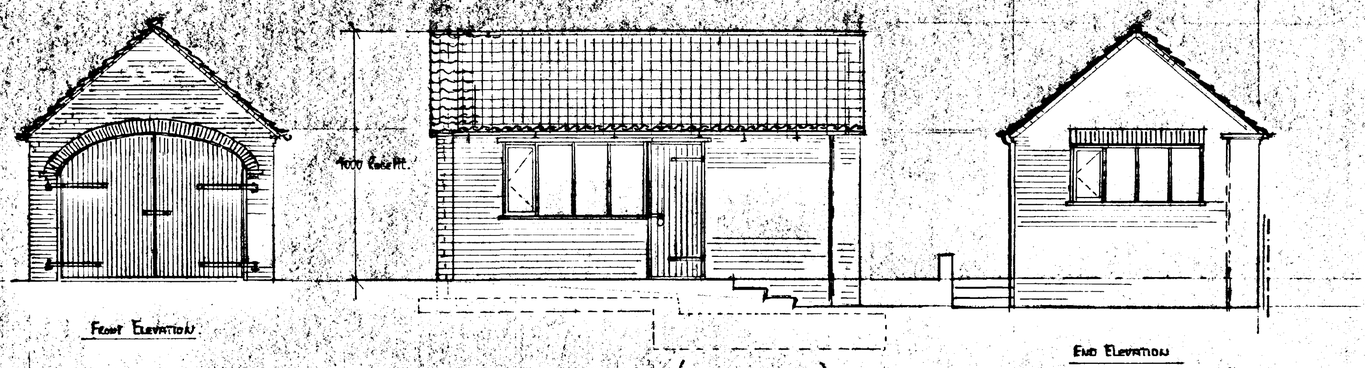


Front Elevation

Side Elevation To 32. (Blind Brick To N° 30)

End Elevation

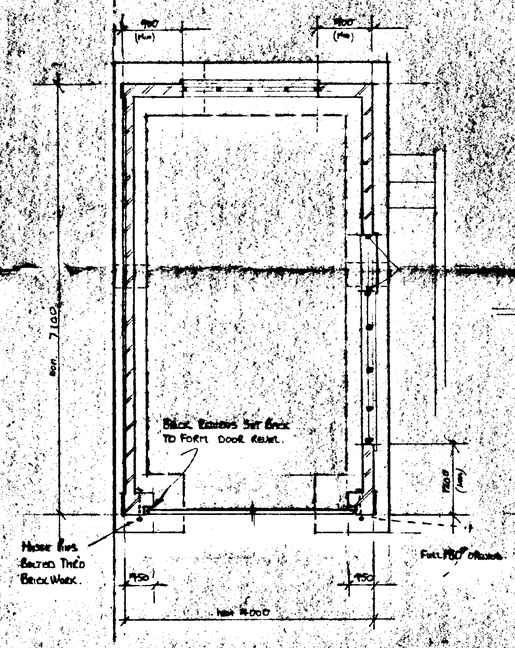

Ground Floor Plan

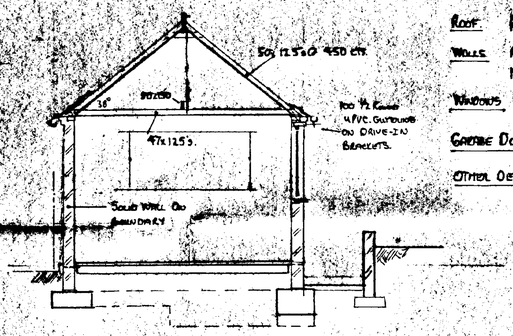

Typical X Section


ROOF. Reclaimed Clay Pantiles.

WALLS. Reclaimed Facing Bricks To Nearest Match To Main Buildings.

WINDOWS. Timber In Same Style As Main Buildings

GARAGE DOOR. Purpose Made Timber Units "Coach House Style" A

OTHER DETAILS TO MATCH THOSE ON MAIN BUILDING.

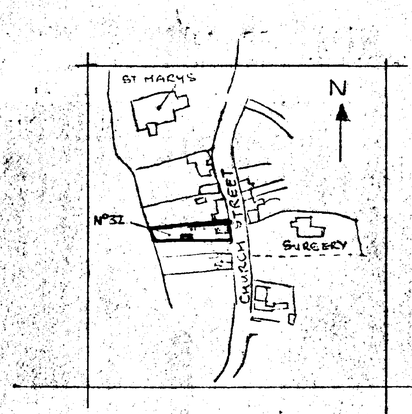

Location Plan 1:2500

AMENDED PLAN
Ref.

DETERMINED PLAN

SOUTH HOLLAND DC
HOUSING & PLANNING
21 APR 1998
Ref. 97/98

A Turning/Reversing Space Increased
Front Elevation Revised To Suit New Door Style. Apr 98

94/2/4 A