
M.O. FOULKES Building Design & Construction Services


JOB N° 94/2 Drg N° 4

Proposed detached garage at rear of N°32 Church Street Donington Spalding being a Grade 2 Listed Building

scale 1:100 1:50

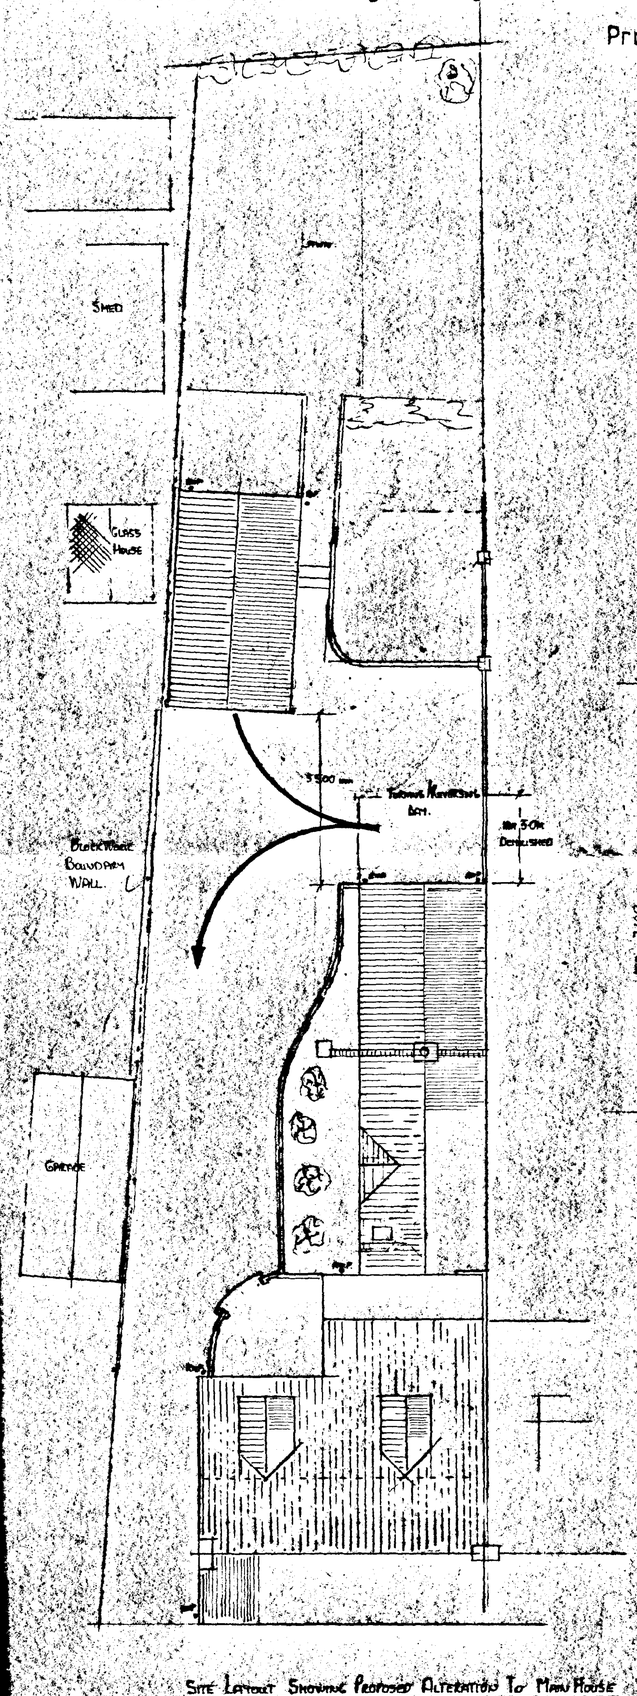


Site Layout Showing Proposed Alteration To Main House & Location Of Proposed Garage In Grounds.

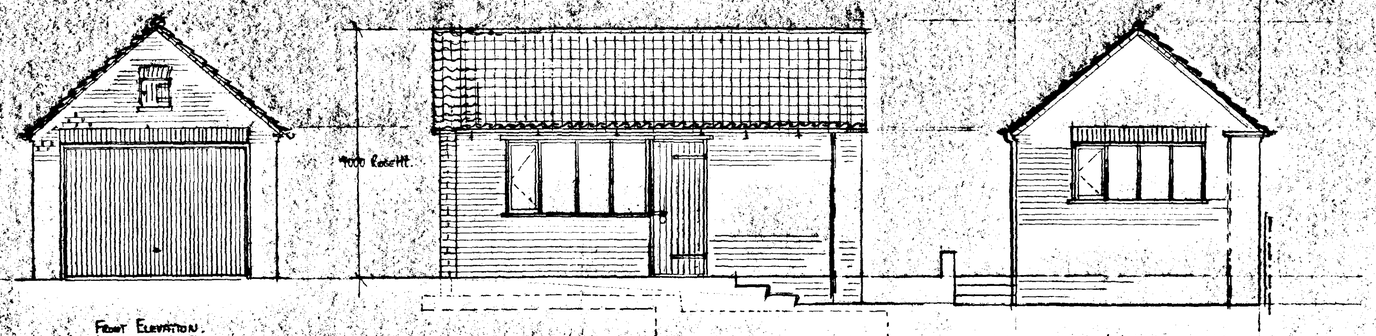


Front Elevation.

Side Elevation To 32. (Blind Brick To N°30)

End Elevation

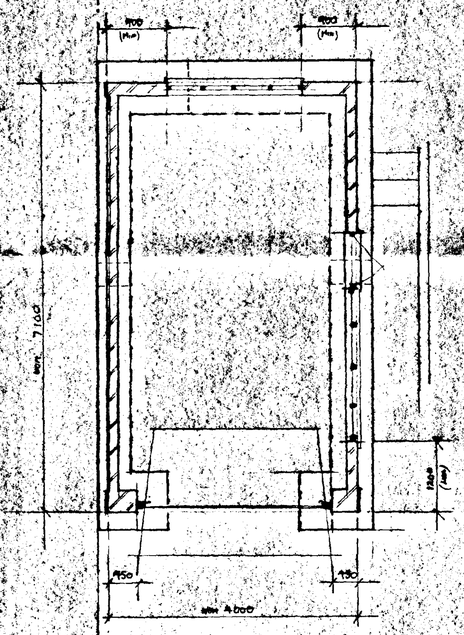

Ground Floor Plan

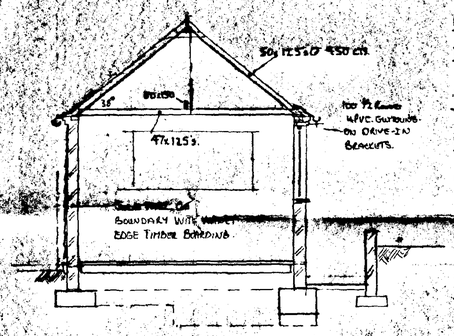

Typical X Section


Roof. Reclaimed Clay Pantiles.

Walls Reclaimed Facing Bricks To Nearest Match To Main Buildings.

Windows Timber In Same Style As Main Buildings

Garage Door. Hendersons Rebent. (Vertical Slated Facing) or Similar.

Other Details To Match Those On Main Buildings.

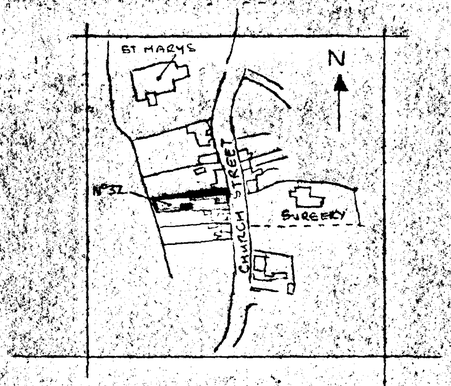

Location Plan 1:2500


96/776

M.D. FOULKES Building Design & Construction Services


JOB N° 941/2 Drg N° 4

Proposed detached garage at rear of N°32 Church Street Donington Spalding being a Grade 2 Listed Building

scale 1:100 1:50.

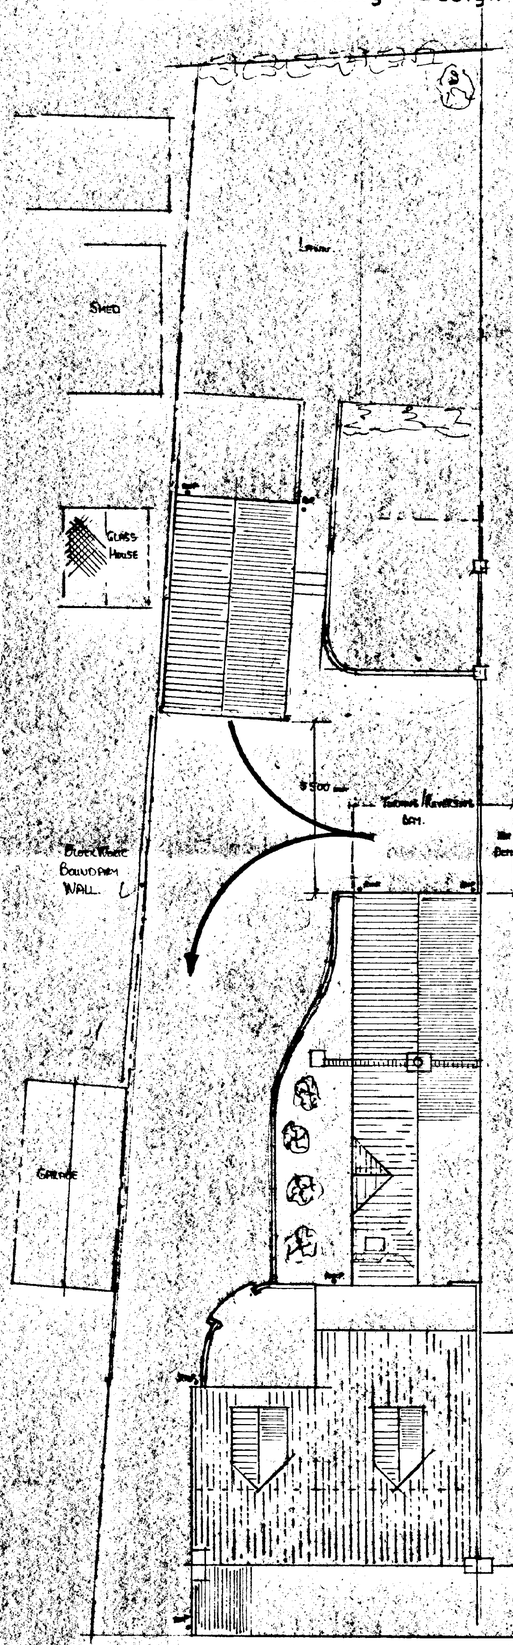


Site Layout Showing Proposed Alteration To Main House & Location Of Proposed Garage In Grounds.

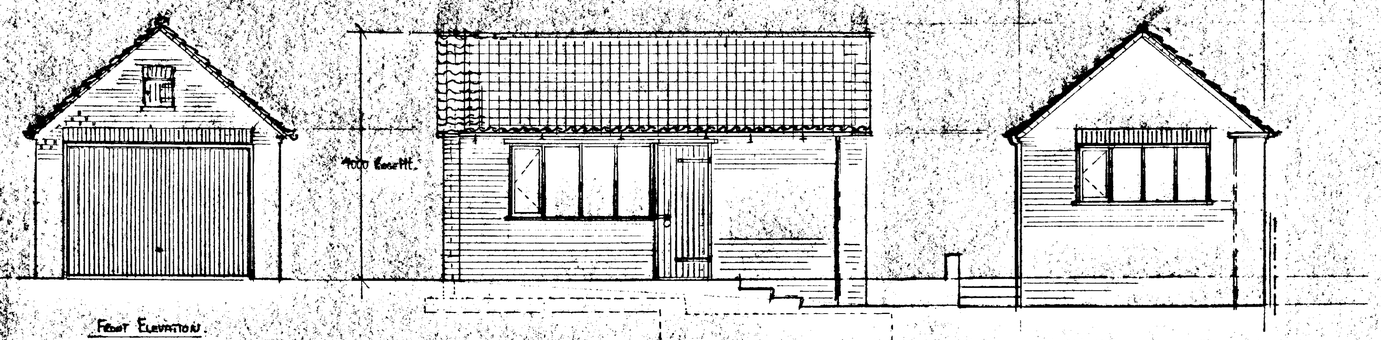


Front Elevation

Side Elevation to 32. (Brick Back To N°30)

End Elevation

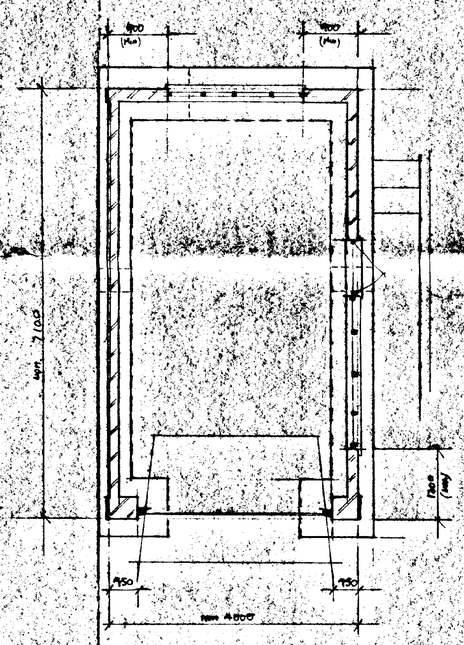

Ground Floor Plan

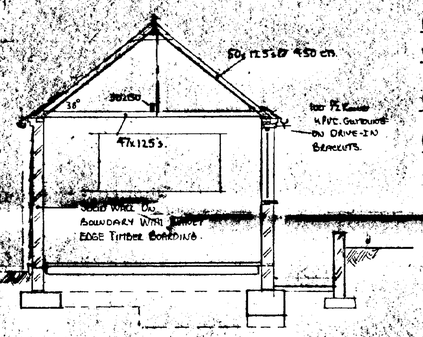

Typical X Section


Roof. Reclaimed Clay Pantiles.

Walls. Reclaimed Facing Bricks To Nearest Match To Main Buildings.

Windows. Timber In Same Style As Main Buildings

Garage Door. Hendersons Rebent. (Vertical Slated Facing) or Similar.

Other Details To Match Those On Main Building.

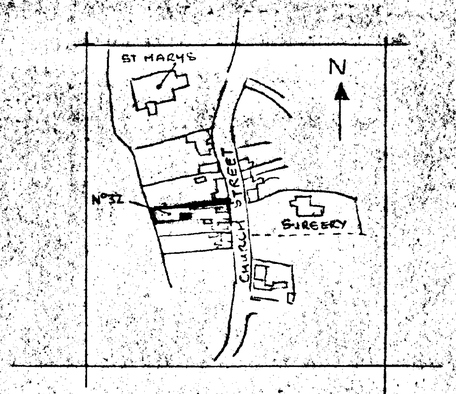

Location Plan 1:2500


941214

M.D. FOULKES Building Design & Construction Services


JOB N° 94/2 Drg N° 4

Proposed detached garage at rear of N°32 Church Street Donington Spalding
being a Grade 2 Listed Building

scale 1:100 1:50.

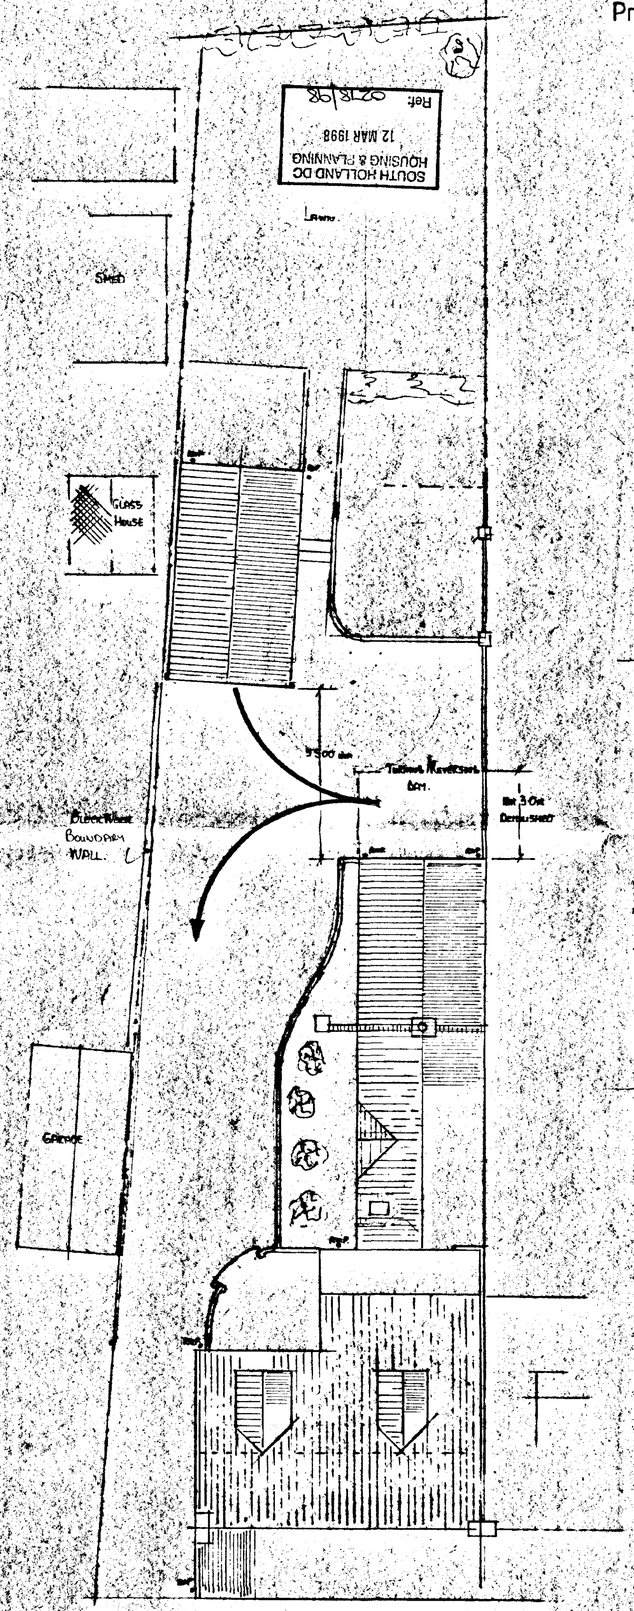


Site Layout Showing Proposed Alteration To Main House & Location Of Proposed Garage In Grounds.

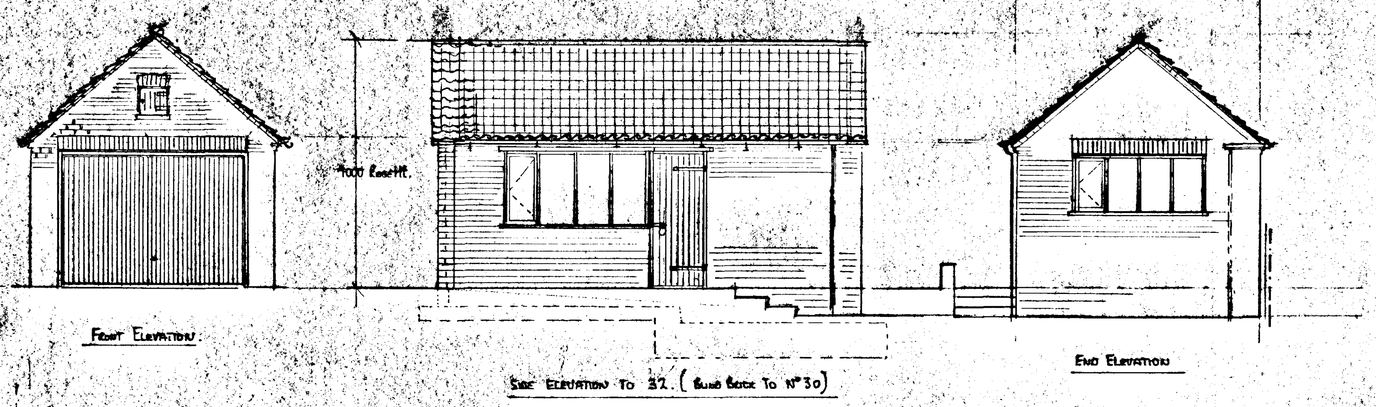


Front Elevation

Side Elevation To 32. (Blind Brick To N°30)

End Elevation

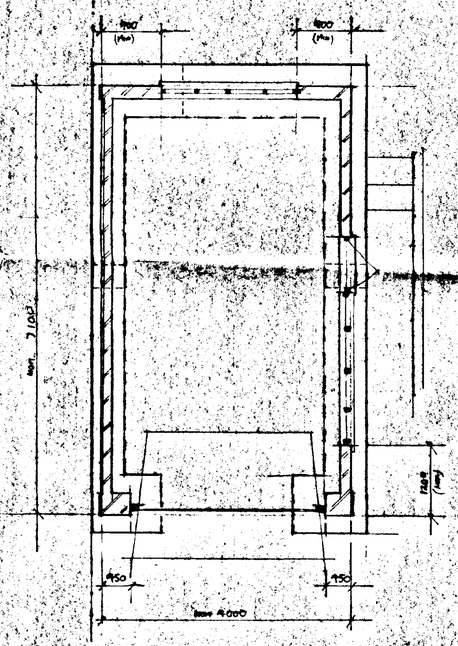

Ground Floor Plan

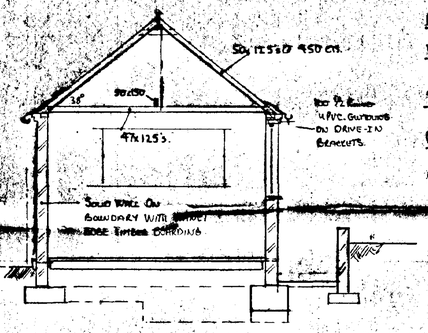

Typical X Section


Roof. Reclaimed Clay Pantiles.

Walls Reclaimed Facing Bricks To Nearest Match To Main Buildings.

Windows Timber In Same Style As Main Buildings

Garage Door. Hendersons Regent. (Vertical Slatted Facing) or Similar.

Other Details To Match Those On Main Buildings.

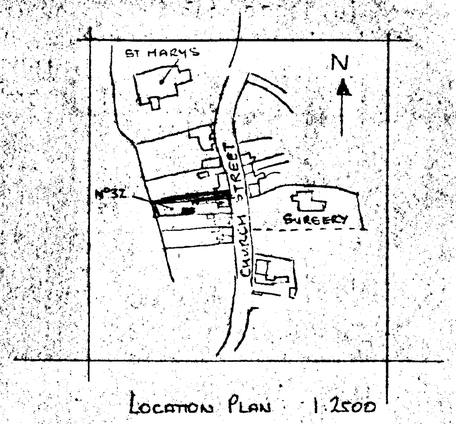

Location Plan 1:2500

94/214