

# EXISTING

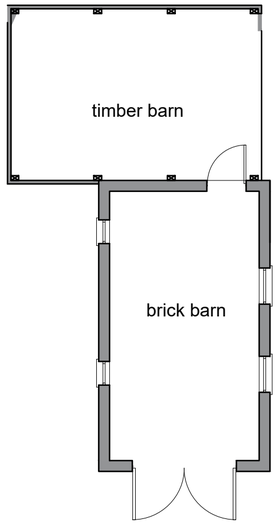



Ground Floor Plan
Scale: 1:100

0 1 2 3 4
metres

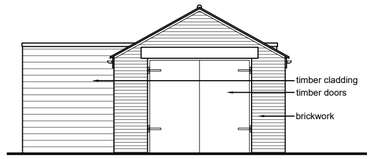



Front Elevation
Scale: 1:100

0 1 2 3 4
metres

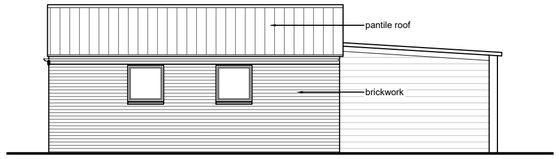



Side Elevation
Scale: 1:100

0 1 2 3 4
metres

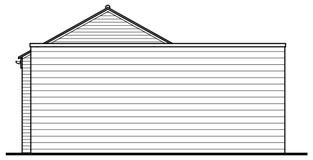

Rear Elevation
Scale: 1:100


0 1 2 3 4
metres

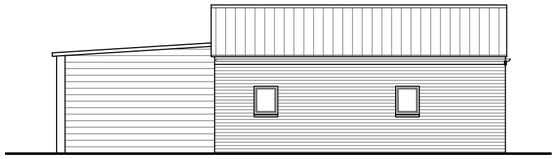

Side Elevation
Scale: 1:100

0 1 2 3 4
metres

# PROPOSED

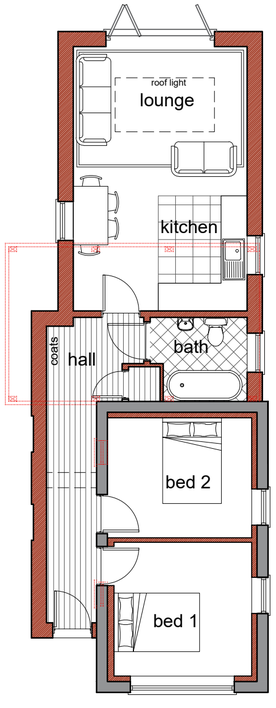



Ground Floor Plan
Scale: 1:100

0 1 2 3 4
metres




Front Elevation
Scale: 1:100

0 1 2 3 4
metres

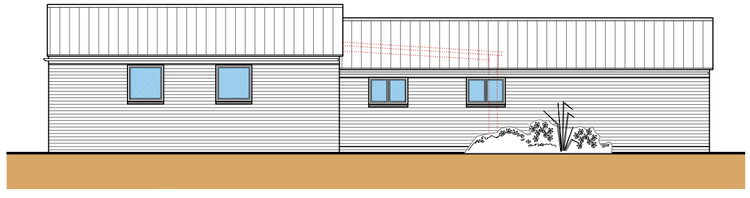


Side Elevation
Scale: 1:100

0 1 2 3 4
metres

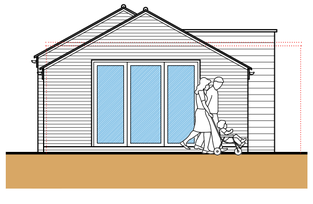

Rear Elevation
Scale: 1:100

0 1 2 3 4
metres

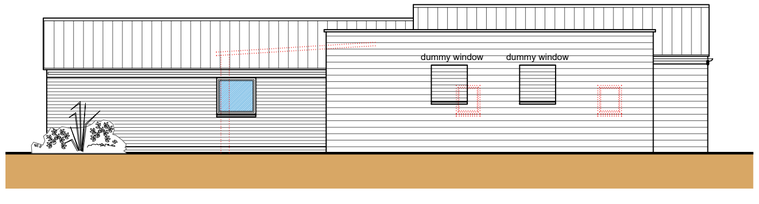


Side Elevation
Scale: 1:100

0 1 2 3 4
metres


## General Notes

1. This drawing shall not be scaled, figured dimensions only to be used.
2. All dimensions are shown in 'mm' unless otherwise stated.
3. The contractor, sub-contractors and suppliers must verify all dimensions on site prior to the commencement of any work.
4. This drawing is to be read in conjunction with all relevant engineers and specialist sub-contractors drawings and specifications.
5. Any discrepancies are to be brought to the designers attention.


## WALL KEY




Indicates existing wall

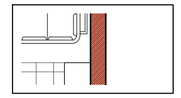

Indicates new wall

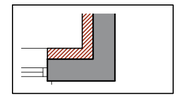


Indicates wall to be upgraded

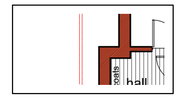


Indicates to be demolished


## MATERIALS KEY

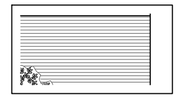


Indicates existing brick, or brick to match existing



Hatch indicates timber cladding

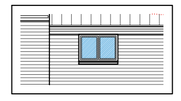

Timber Windows and doors

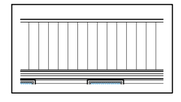

Pantile roof

Status

FOR APPROVAL

SWANN EDWARDS
ARCHITECTURE
Swann Edwards Architecture Limited, Black Barn, Fen Road, Guyhirn, Wisbech, Cambs. PE13 4AA
t 01945 450694 e info@swannedwards.co.uk w www.swannedwards.co.uk

Job Title
Proposed barn conversion
Land at 37 Northorpe Road
Northorpe, Donington,
Spalding, PE11 4XU

Date: March 2024

Drawn by: AK

Checked by: GE

Drawing Title
Planning Drawings
Existing and Proposed
plans and elevations

Job No.: X

Dwg No.: 1100

Sheet Size: A2

Revision:

Swann Edwards Architecture Limited ©