

12MM DIAMETER BARS
30MM X 10MM HORIZONTAL RAILS
50MM X 50MM R.H.S. POSTS
PAINT FINISH - BLACK GLOSS

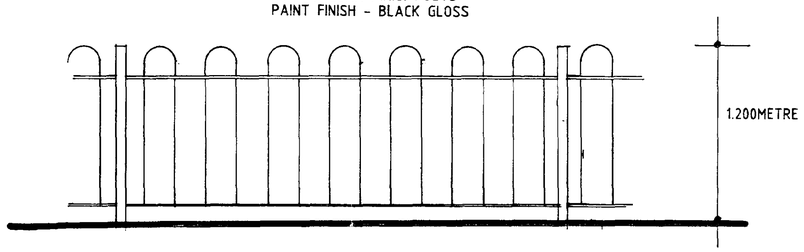


BOW TOP RAILING DETAIL

SCALE 1-20

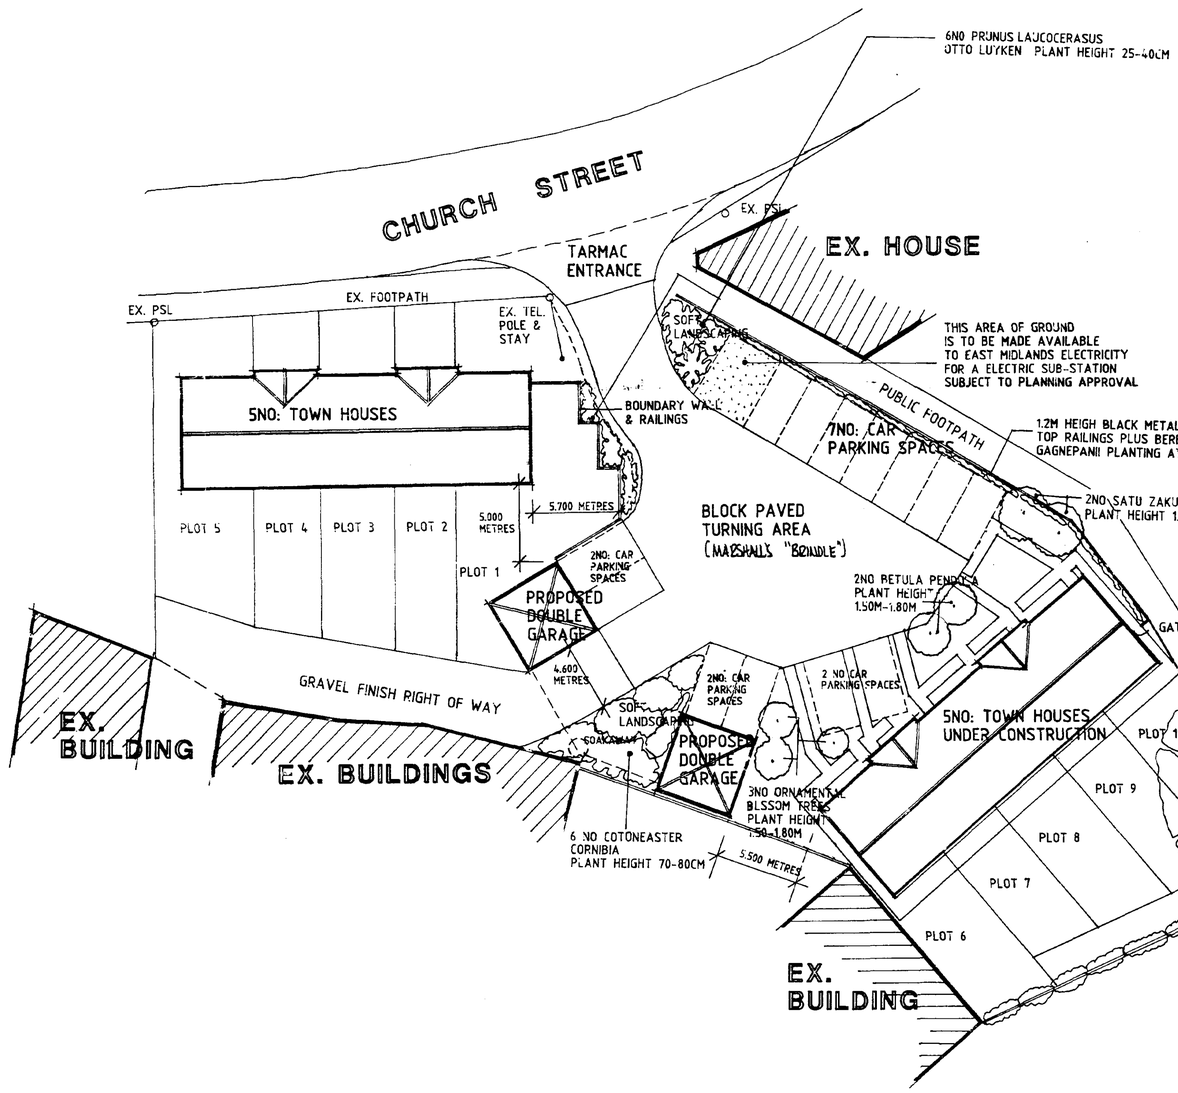

60 DEGREE ARROW POINTS

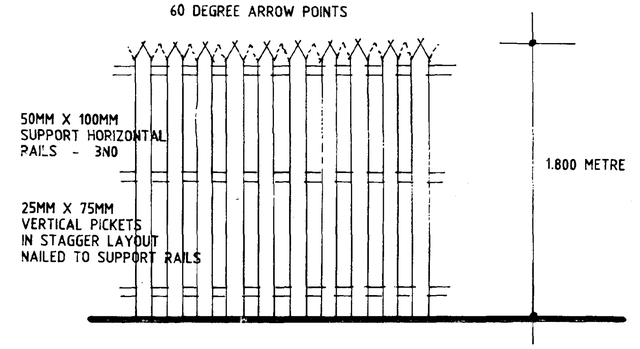

DOUBLE PICKET FENCING DETAIL

SCALE 1 - 20

THISDRAWING IS TO BE READ IN CONJUNCTION WITH DRAWING NO: SC194 : 14 HIPPED ROOF DOUBLE GARAGE

CAR PARKING SPACES SURFACED WITH 14MM RED GRANITE CHIPPINGS 50MM THICK ON 100MM CONSOLIDATED HARDCORE WITH 50MM X 150MM PRE-CAST CONC. EDGING KERBS.

AMENDED PLAN
Ref.

SOUTH HOLLAND DC
HOUSING & PLANNING
14 MAY 1999
Ref: 0292/99

AMMENDMENT A DATED 12/5/99
LANDSCAPINGADDED
NORTH BOUNDARY DETAILS ADDED.

DETERMINED
PLAN

DESIGN Status CONSTRUCTION


2 Edinburgh Walk, Holbeach, Spalding, Lincs. PE12 7AP
Tel: (01406) 424343 Fax: (01406) 490702

PROJECT:
RESIDENTIAL DEVELOPMENT:
10NO: TOWN HOUSES
CHURCH STREET,
DONNINGTON,
SPALDING,
LINCS

DRAWING TITLE:
2NO: DOUBLE GARAGES
LANDSCAPING
NORTH BOUNDARY DETAILS

SCALE:	DATE:
1 : 200	MARCH 1999
DRAWN: M. R. G.	DRAWING NO: SC194 : 15 A

JMG HOMES

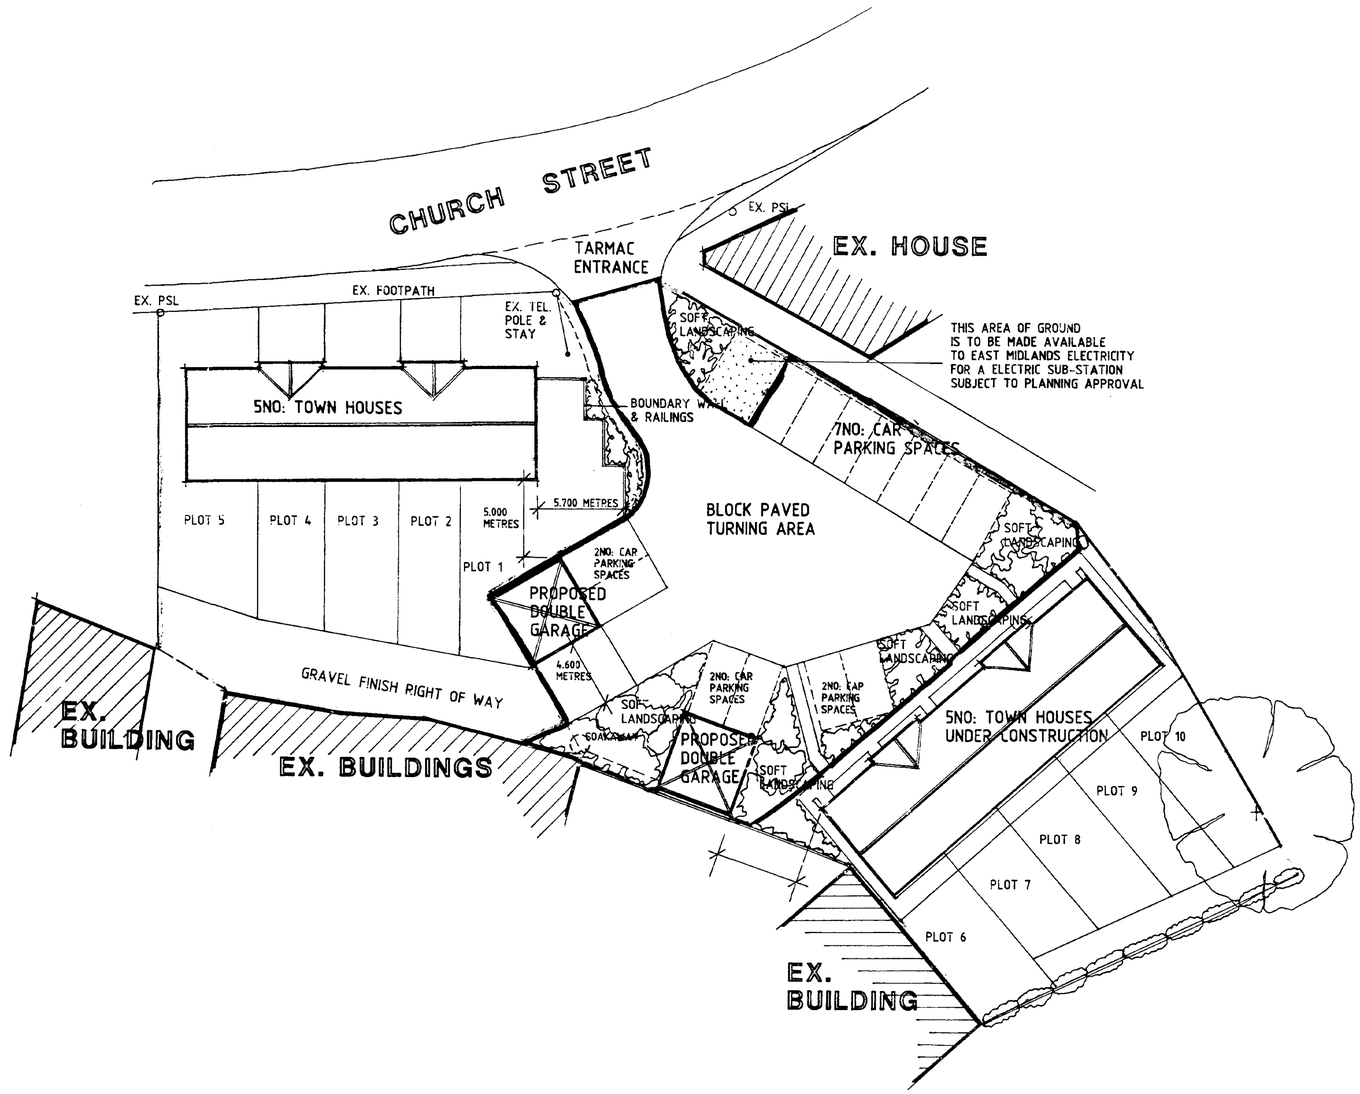

THISDRAWING IS TO BE READ IN CONJUNCTION WITH DRAWING NO: SC194 : 14 HIPPED ROOF DOUBLE GARAGE

SUPERSEDED

RETAIN

SOUTH HOLLAND DC HOUSING & PLANNING 24 MAR 1999 Ref: 0292/99

DESIGN Status CONSTRUCTION

2 Edinburgh Walk, Holbeach, Spalding, Lincs. PE12 7AP
Tel: (01406) 424343 Fax: (01406) 490702

PROJECT:


RESIDENTIAL DEVELOPMENT:
10NO: TOWN HOUSES
CHURCH STREET,
DONNINGTON,
SPALDING,
LINCS

DRAWING TITLE:

2NO: DOUBLE GARAGES


SCALE:	DATE:
1 : 200	MARCH 1999
DRAWN:	DRAWING NO:
M. R. G.	SC194 : 15

JMG HOMES

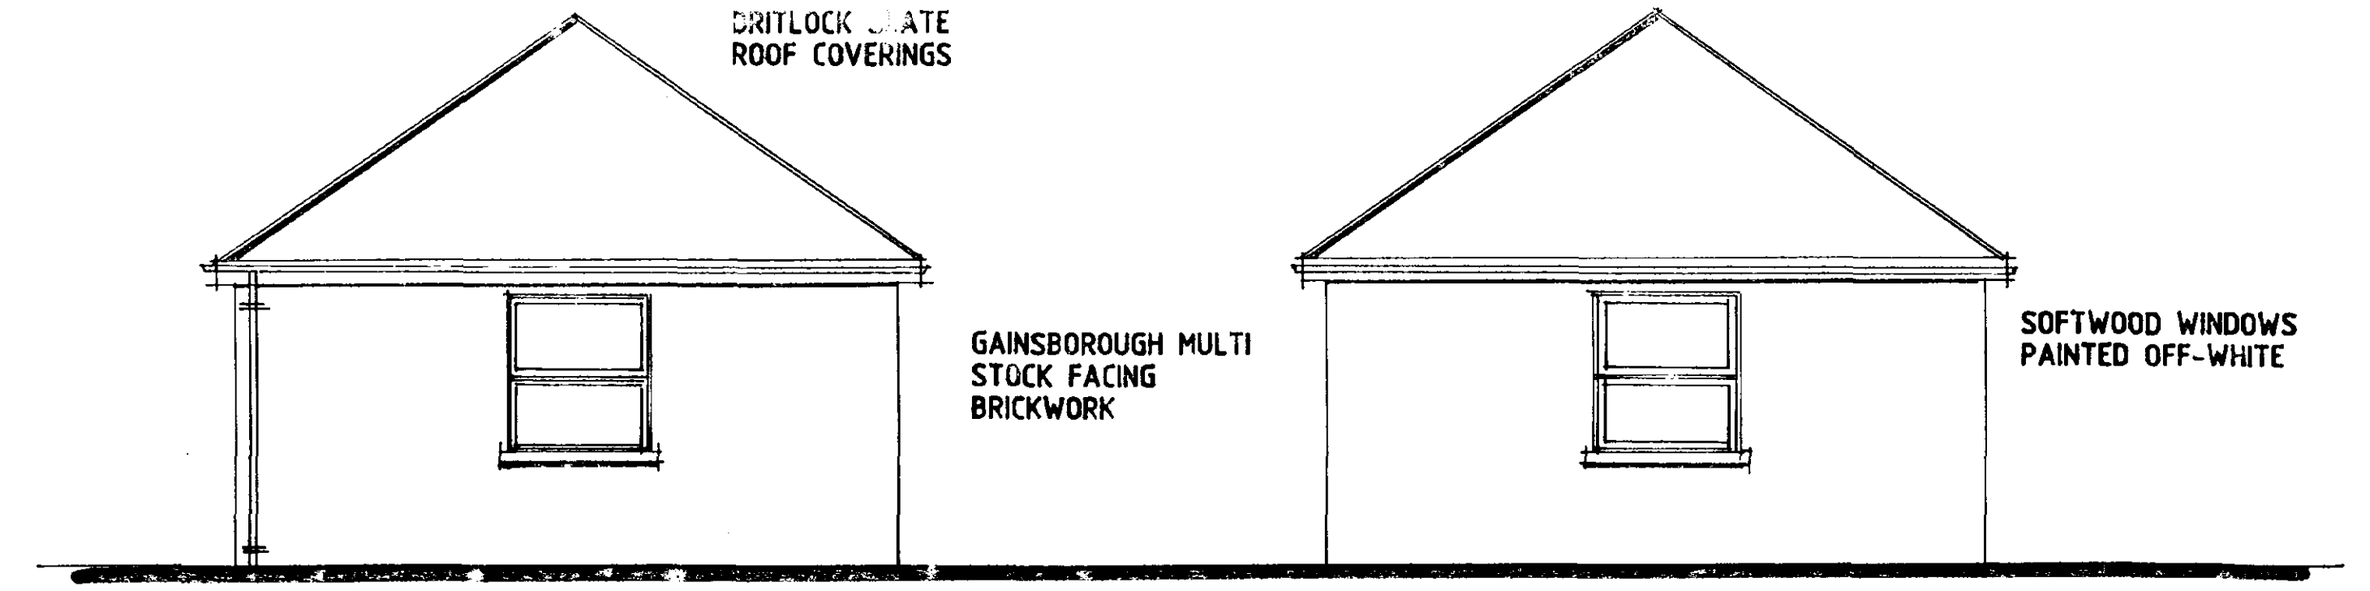


SIDE ELEVATION

SIDE ELEVATION

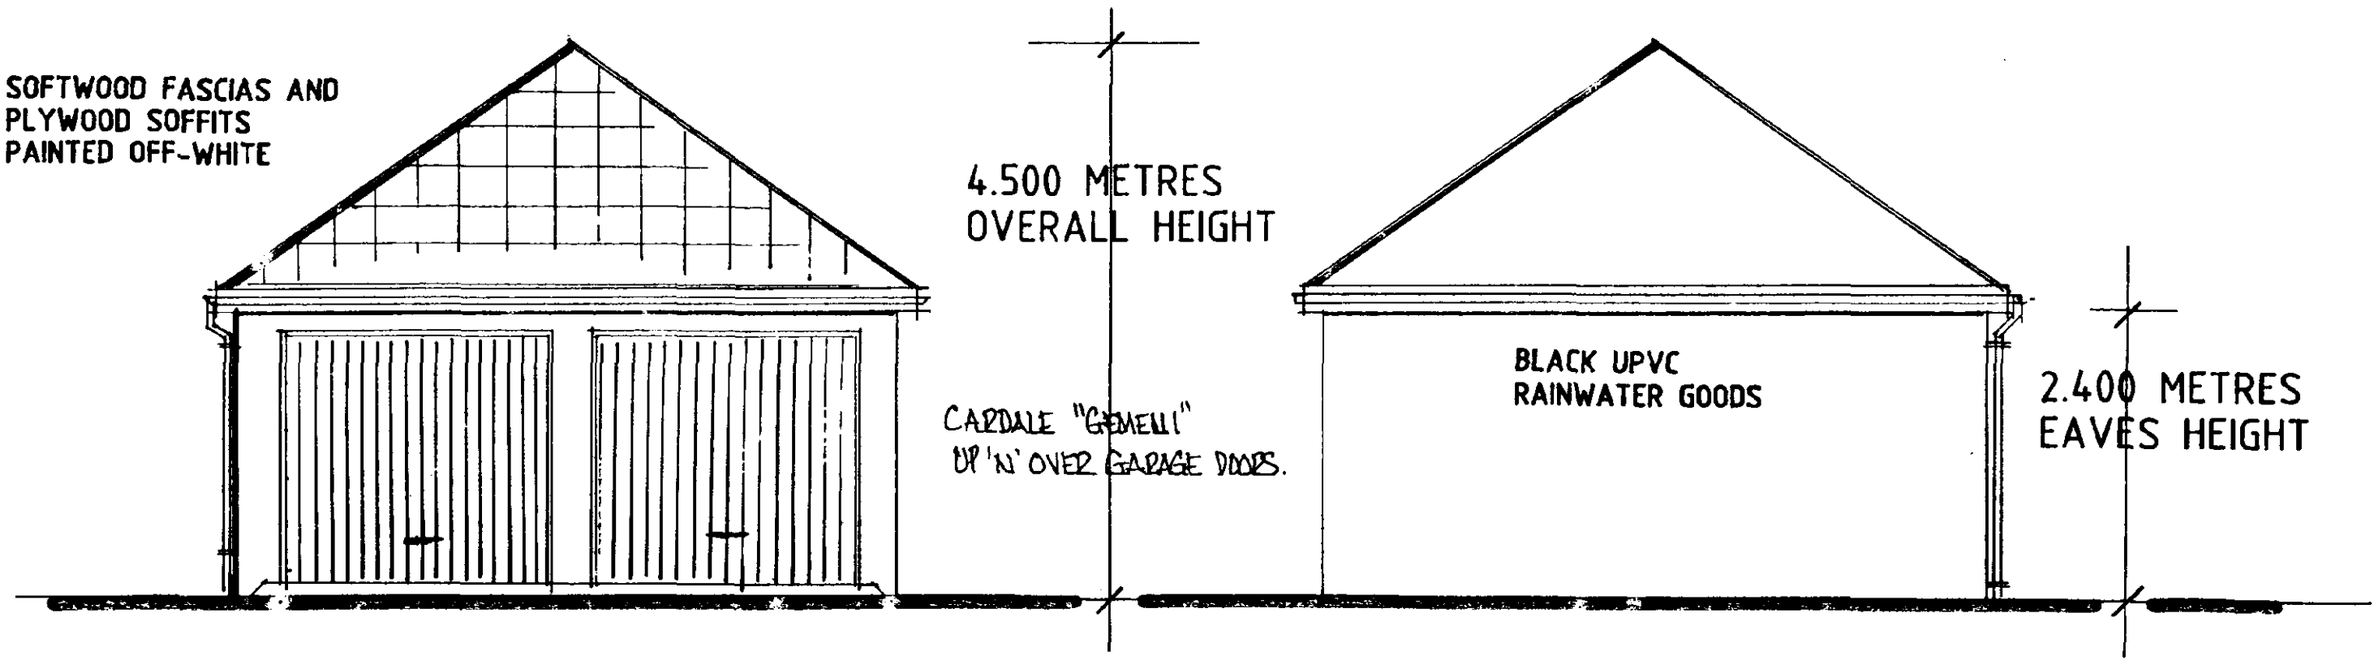

FRONTELEVATION

REAR ELEVATION

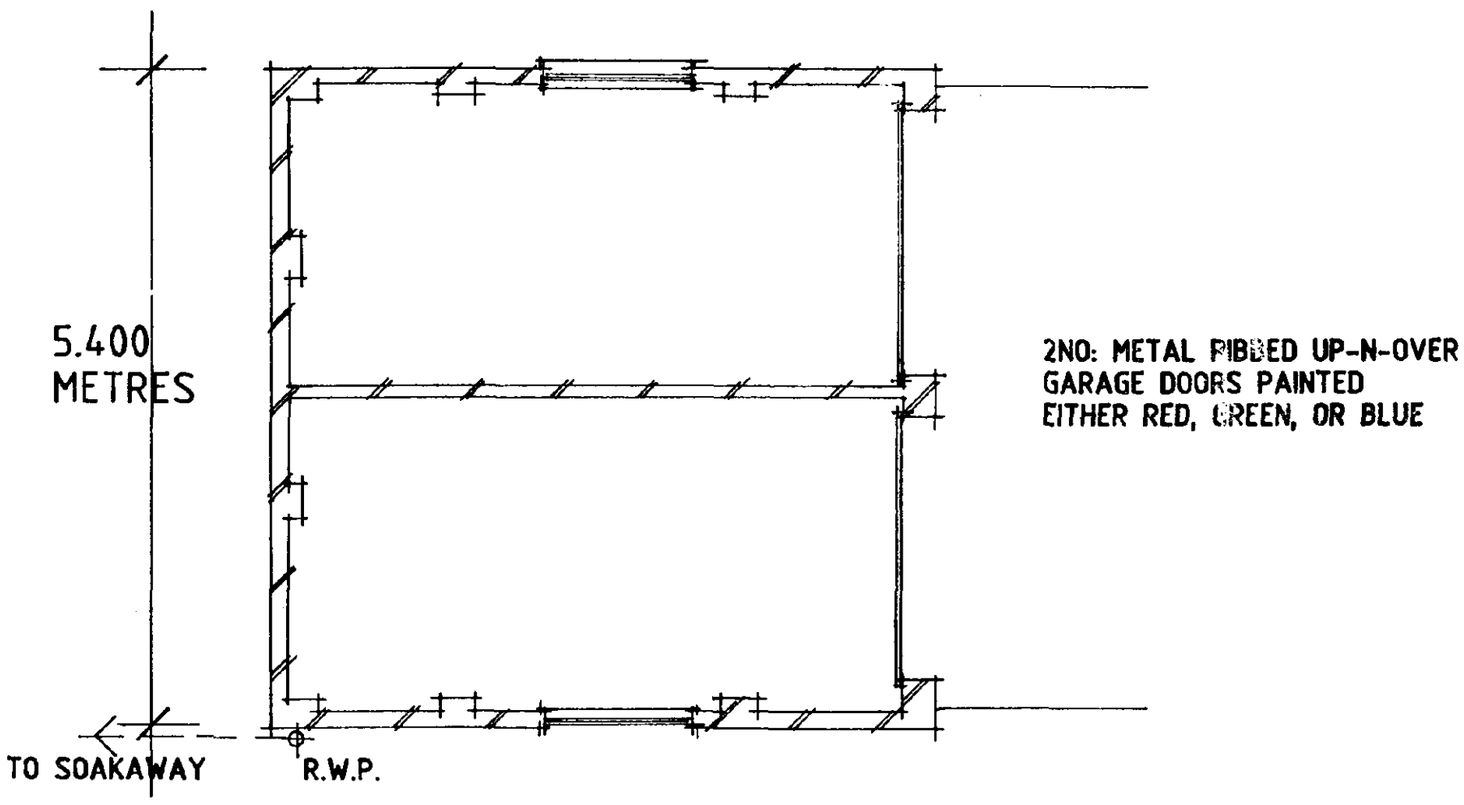



PLAN LAYOUT

DESIGN Status CONSTRUCTION
2 Edinburgh Walk, Holbeach, Spalding, Lincs. PE12 7AP
Tel: (01406) 424343 Fax: (01406) 490702

PROJECT:
RESIDENTIAL DEVELOPMENT
10NO: TOWN HOUSES
CHURCH STREET,

DONNINGTON
SPALDING,
LINCS.

DRAWING TITLE:
HIPPED ROOFED
DOUBLE GARAGE

AMENDED PLAN
Ref.

SOUTH HOLLAND DC
HOUSING & PLANNING
14 MAY 1999
Ref: H0292/99

AMENDMENT 'A' 13-5-99
GARAGE UP'N'OVER DOORS
SPECIFIED.

DETERMINED
PLAN

SCALE:	DATE:
1 : 50	MARCH 1999
DRAWN:	DRAWING NO:
M. R. G.	SC194 : 14 A

JMG HOMES