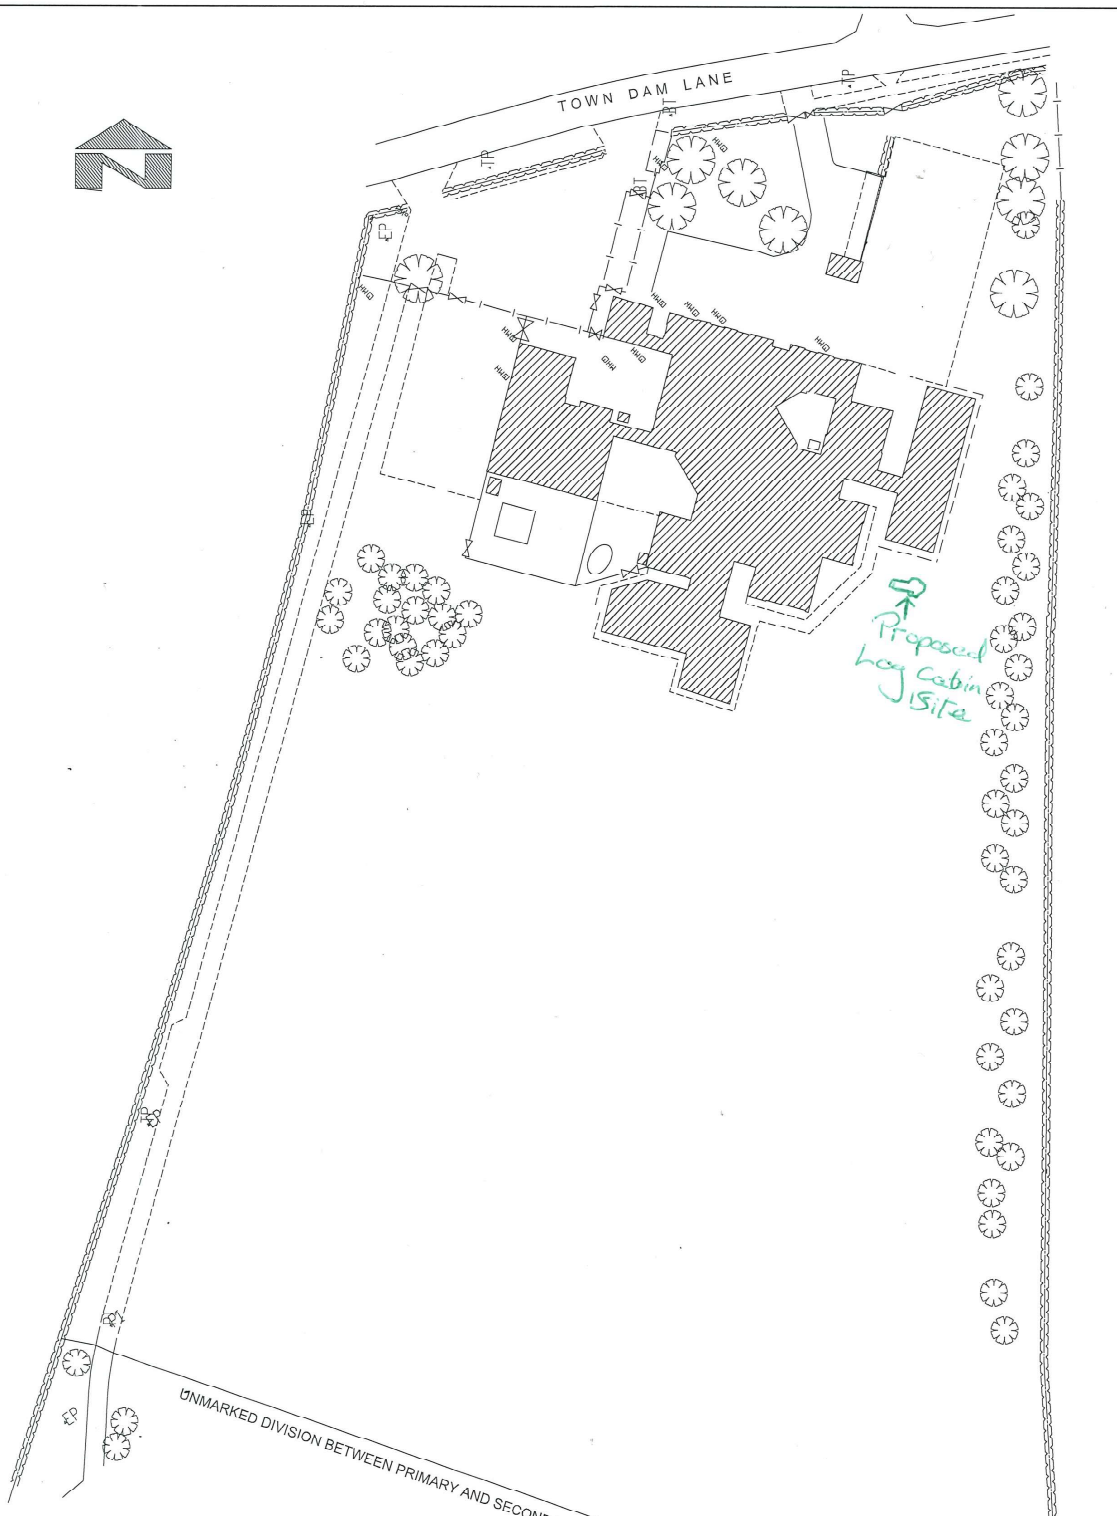


KIER

Lincolnshire CC, County Offices, Newland, Lincoln, LN1 1YL
Tel: +44 (0) 1522 836222

Client :
Lincolnshire County Council

Client Ref Number :

Project :
Donington Cowley Endowed Primary School

Site Ref \ UPRN : H0013

Project No : 925/3098

Drawing Title :
Site Plan

Design:	Drawn:	Checked:	Approved:
	SH		

Date : June 2022	Scale : N.T.S

Drawing No :	Rev. No :