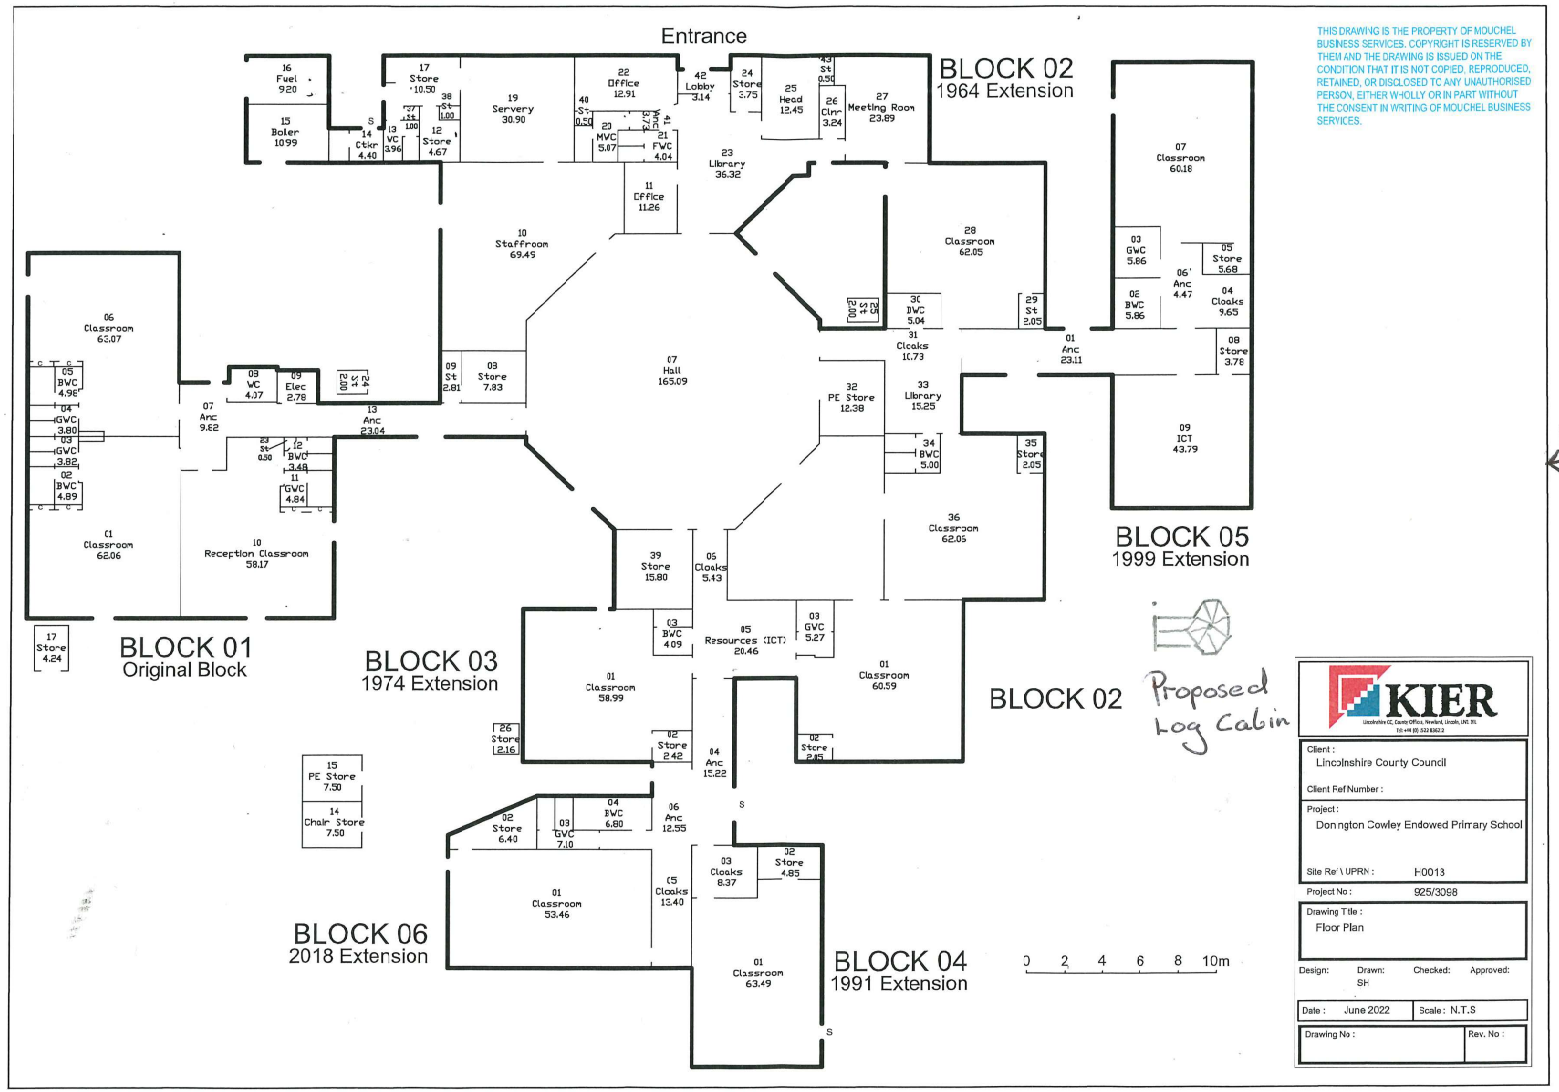



THIS DRAWING IS THE PROPERTY OF MOUCHEL BUSINESS SERVICES. COPYRIGHT IS RESERVED BY THEM AND THE DRAWING IS ISSUED ON THE CONDITION THAT IT IS NOT COPIED, REPRODUCED, RETAINED, OR DISCLOSED TO ANY UNAUTHORISED PERSON, EITHER WHOLLY OR IN PART WITHOUT THE CONSENT IN WRITING OF MOUCHEL BUSINESS SERVICES.

KIER

Client : Lincolnshire County Council

Client Ref Number :

Project : Donington Cowley Endowed Primary School

Site Ref \ UPRN : H0013

Project No : 925/3098

Drawing Title : Floor Plan

Design: Drawn: SH Checked: Approved:

Date : June 2022 Scale : N.T.S

Drawing No : Rev. No :

Boundary
Approx.
18m.