
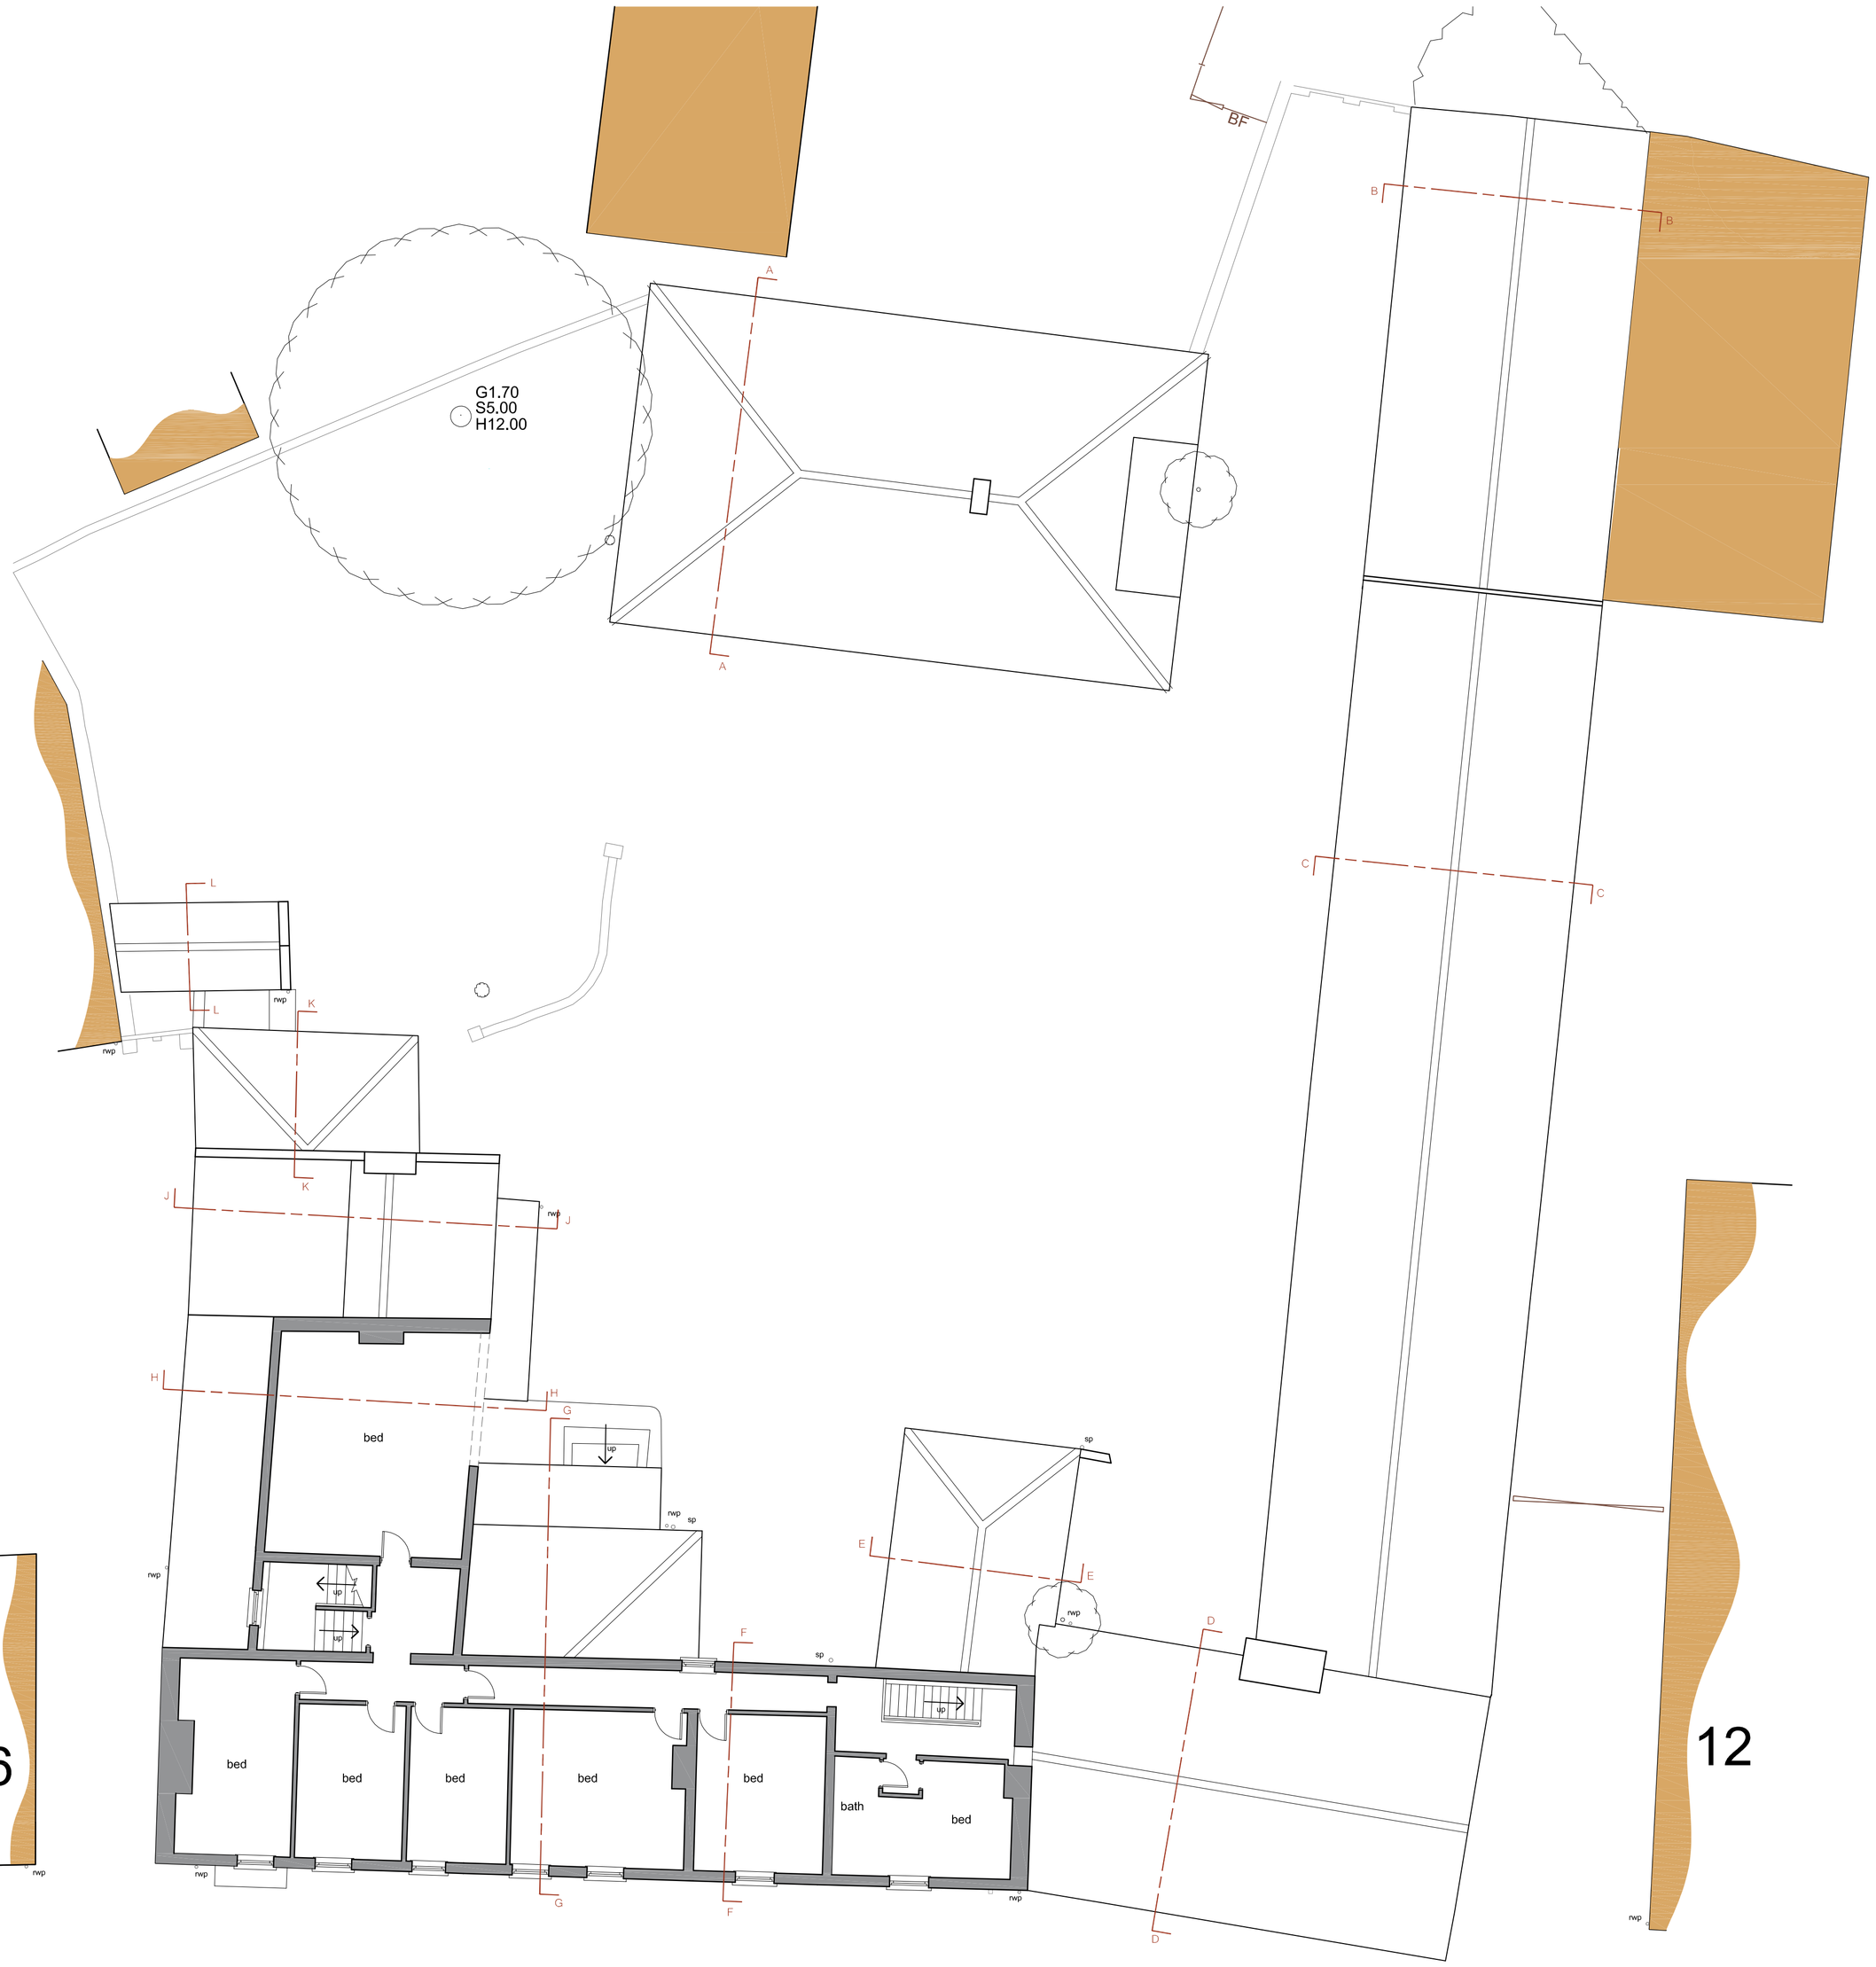


Second Floor Plan

Scale: 1:100


0 1 2 3 4 metres

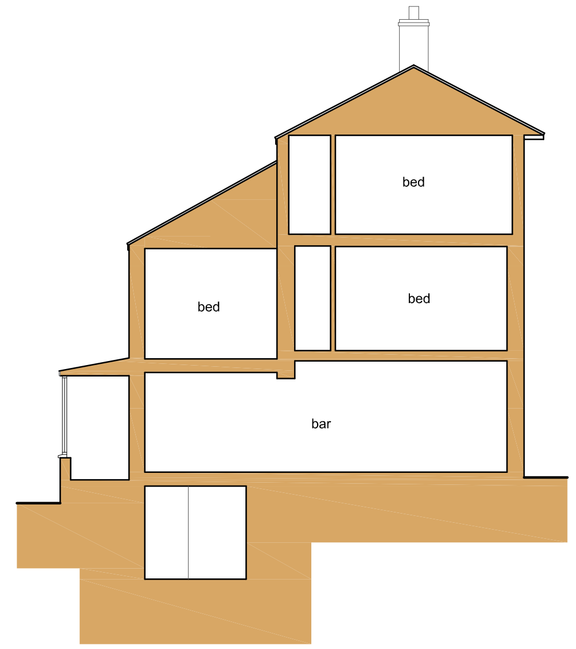

Section G-G

Scale: 1:100


0 1 2 3 4 metres

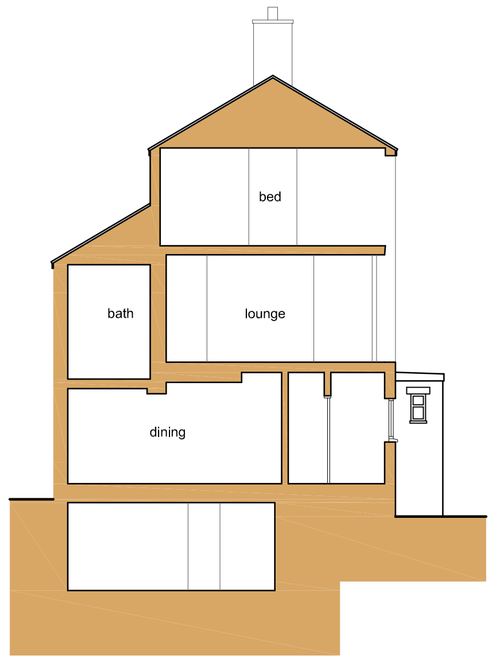

Section H-H

Scale: 1:100

0 1 2 3 4 metres

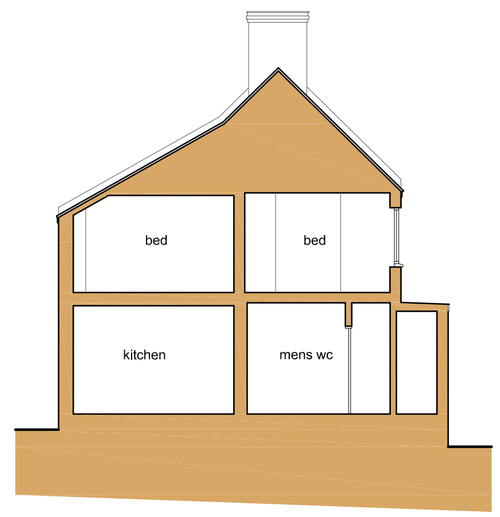

Section J-J

Scale: 1:100

0 1 2 3 4 metres

General Notes

1. This drawing shall not be scaled, figured dimensions only to be used.
2. All dimensions are shown in 'mm' unless otherwise stated.
3. The contractor, sub-contractors and suppliers must verify all dimensions on site prior to the commencement of any work.
4. This drawing is to be read in conjunction with all relevant engineers and specialist sub-contractors drawings and specifications.
5. Any discrepancies are to be brought to the designers attention.

SWANN EDWARDS
ARCHITECTURE
Swann Edwards Architecture Limited, Elveden House, Gull Road, Guyhirn, Wisbech, Cambs. PE13 4ER
t 01945 450694 e info@swannedwards.co.uk w www.swannedwards.co.uk

Job Title: Proposed Change of Use The Red Cow Hotel High Street, Donington for: Market Homes Ltd

Date: November 2015

Scale: 1:100

Sheet Size: A1

Drawing Title: Survey Drawing Second Floor Plan and Sections G-G H-H and J-J

Job No. SE-499

Dwg No. 03

Drawn by G.E.

Revision

Swann Edwards Architecture Limited ©