



EAST ELEVATION

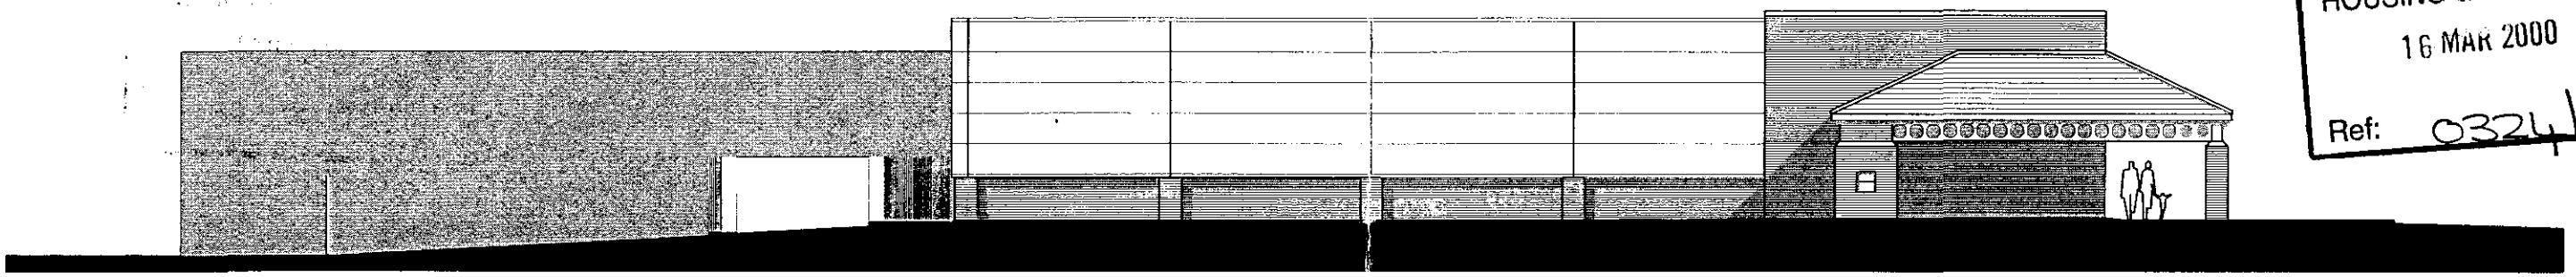

GOODS ACCESS

A.T.M. TROLLEY PARK

ENTRANCE (WEST) ELEVATION

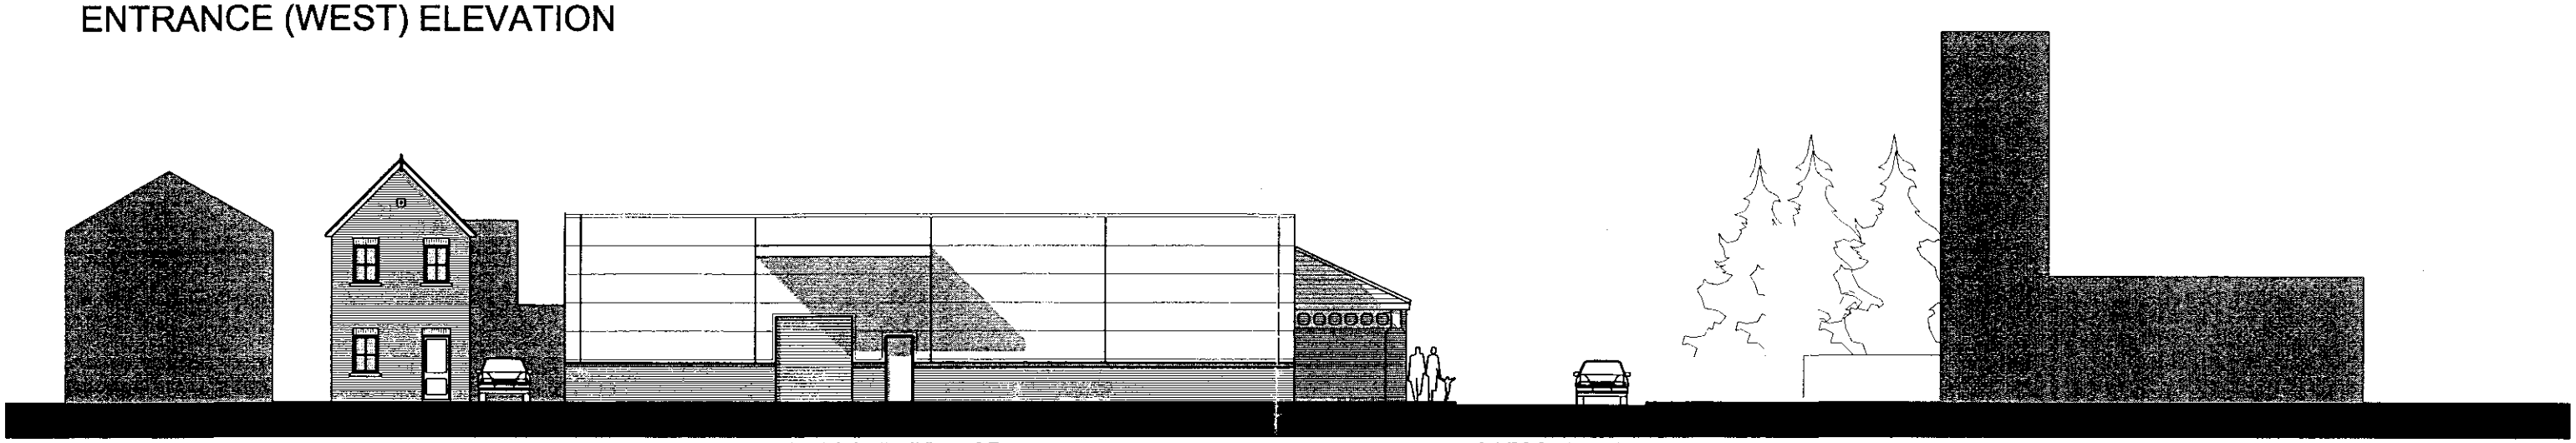

GOODS ENTRANCE

ACCESS ROAD

NORTH ELEVATION

DAVID J STEWART ASSOCIATES
SOUTHLANDS, 61 HIGHTOWN ROAD,
BANBURY OXFORDSHIRE OX44HS
Tel: 01295 267565 Email: djs@djsa.co.uk

PROPOSED RETAIL OUTLET
HIGH STREET, DONINGTON, LINCOLNSHIRE
PROPOSED ELEVATIONS

DRAWING No.	2000/1000/P03
DATE	FEBRUARY 2000
SCALE	1:200

SOUTH HOLLAND DC
HOUSING & PLANNING
16 MAR 2000
Ref: 0324/00

PLANT BASE

GOODS DELIVERY

REFUSE AREA

FOOD STORE

STORAGE AREA

279 SQ M(3000 SQ FT)
NET FLOOR AREA

RETAIL FLOOR SPACE

464 SQ M(5000 SQ FT) NET FLOOR AREA
INTERNAL LAYOUT BY OPERATOR

DISABLED W.C.

CYCLE PARK

CUSTOMER ENTRANCE


HIGH STREET

A.T.M.

TROLLEY PARK

43 44 45 46 47 Parent Child 48 Parent Child 49 Disabled Parking 50 Disabled Parking

FLOOR PLAN

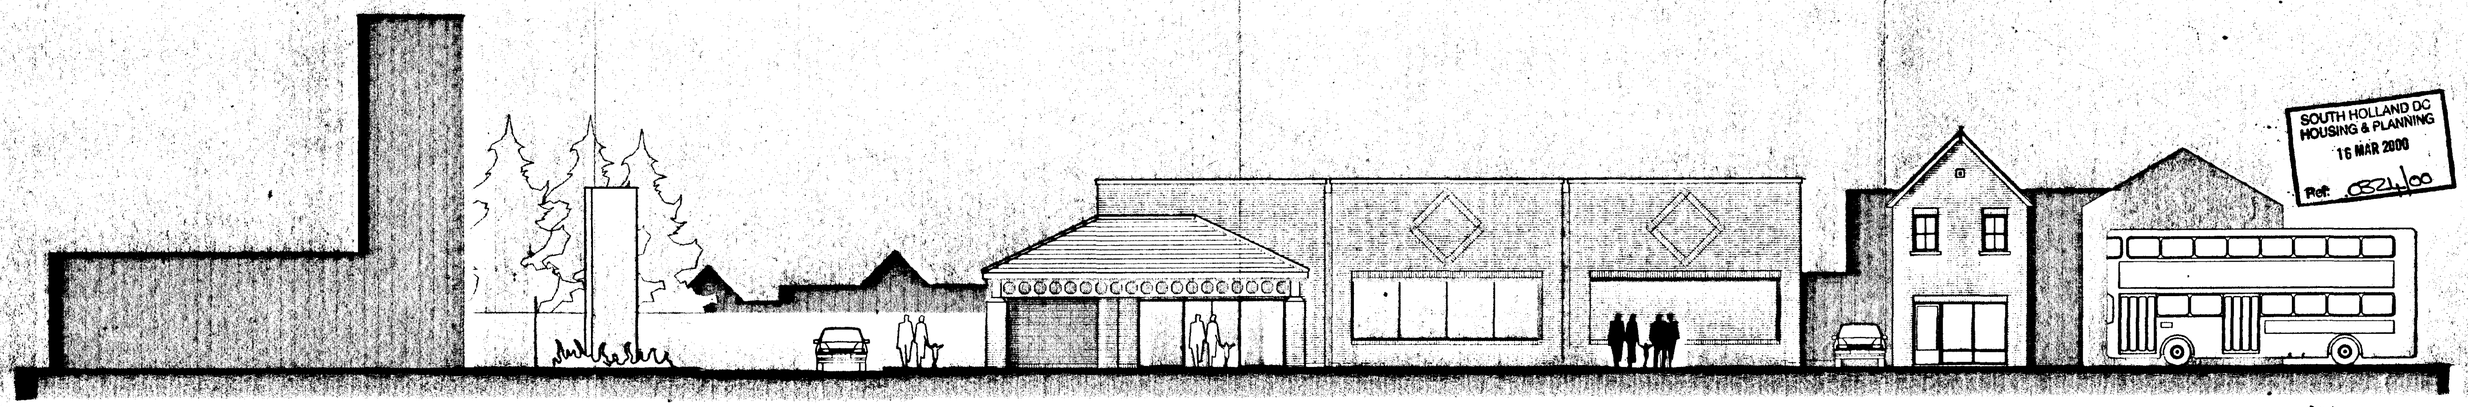

HIGH STREET (SOUTH) ELEVATION

ACCESS ROAD CUSTOMER ENTRANCE

SOUTH HOLLAND DC
HOUSING & PLANNING
16 MAR 2000
Ref. 0824/00

SCHEDULE OF MATERIALS

WALLS
Facing bricks with feature decorative panels to front elevation only. Type and colour to be agreed with Local Authority. Kingspan horizontal smooth profile composite cladding panels KS900MR with preformed corner panels. Colour Goosewing Grey (BS 10A05)

ROOF
Built up metal decking system. Colour Merlin grey (BS 18B25). Entrance canopy to be concrete tile finish. Colour to be agreed.

WINDOWS AND DOORS
Windows and entrance doors to be polyester powder coated aluminium. Colour RAL 7015. Personell and fire exit doors to be steel pre finished. Loading bay door to be insulated sectional overhead type. Colour RAL6029

DAVID J. STEWART ASSOCIATES
SOUTHLANDS, 61 HIGHTOWN ROAD
BANBURY, OXFORDSHIRE OX16 9BE
Tel-01295 267585 Fax-01295 270427

PROPOSED RETAIL OUTLET
HIGH STREET, DONINGTON, LINCOLNSHIRE
FLOOR PLAN AND FRONT ELEVATION

DRAWING No.	2000/1000/P02
DATE	JANUARY 2000
SCALE	1:100