

SOUTH HO... AND DC
HOUSING & ... NING
16 MAR 2000
Ref: 0326/00

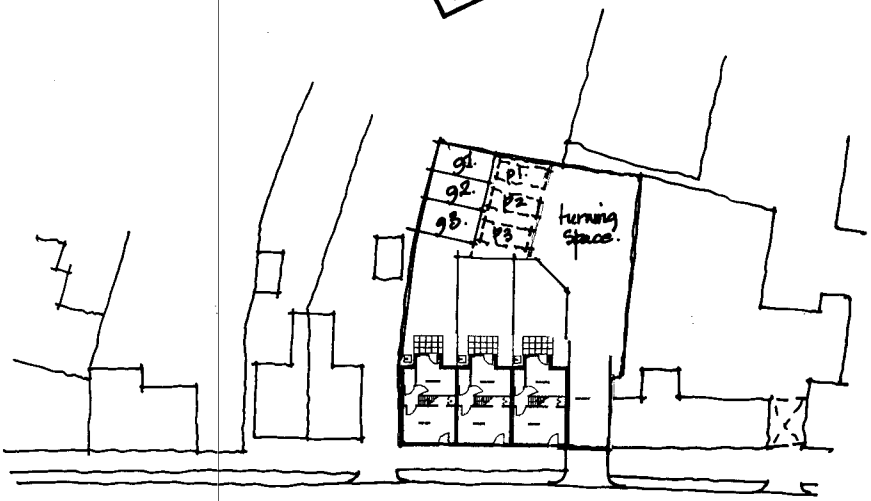


Block Plan 1:500.
March 2000.
Mowbray & Son Ltd.

DETERMINED
PLAN

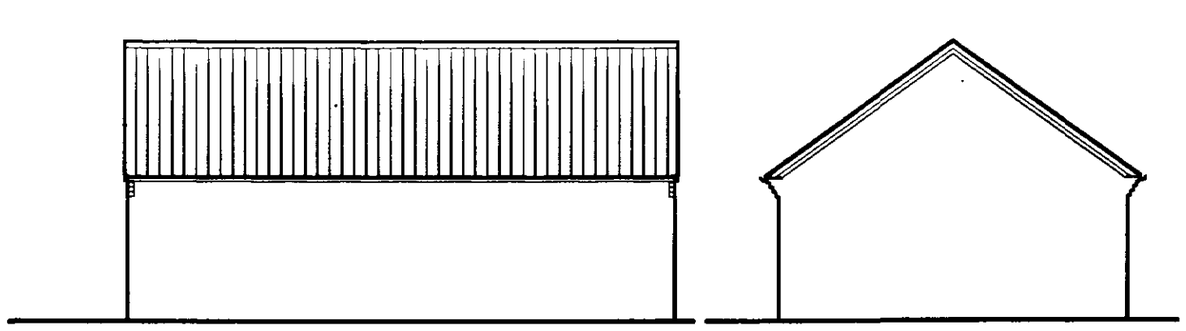


Rear Elevation


End elevation

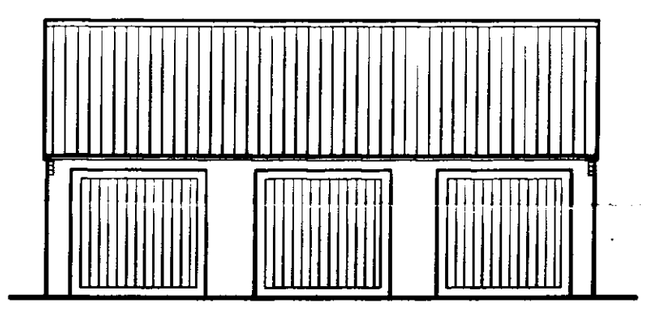

Front Elevation

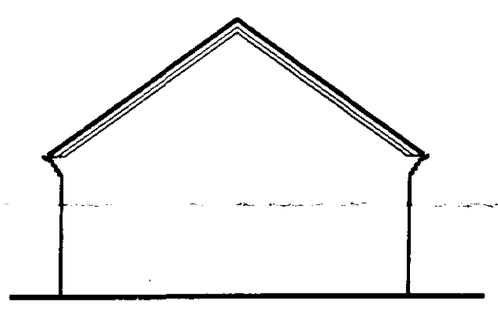

End elevation

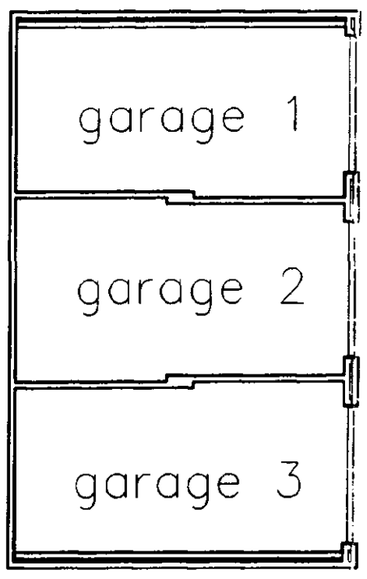

DETERMINED PLAN

Do not scale from this drawing.

This drawing is copyright and may not be altered, traced photographed, electronically copied or used for any purpose other than that for which it is issued, without the written permission from Barry Johnson Architect.

The General Contractor is to check all dimensions on site and report any discrepancy to the Architect.

SOUTH HOLLAND DC
HOUSING & PLANNING
16 MAR 2000
Ref: 0326/00

Revisions

Client

Mowbray & Son Ltd

Job Title

Proposed Development at
Station Street
Donington
Spalding
Lincolnshire

Drawing Title


3 Nr Terraced Houses

GARAGES
Plan & Elevations


Scale	Date	
1 : 100	14:03:00	C.A.D.

Barry Johnson DipArch, RIBA
Chartered Architect
16 Main Ridge West, Boston
Lincolnshire PE21 6QN
Telephone 01205 367929
Fax 01205 358031


Job No.		Drawing No	
972	A	11	A

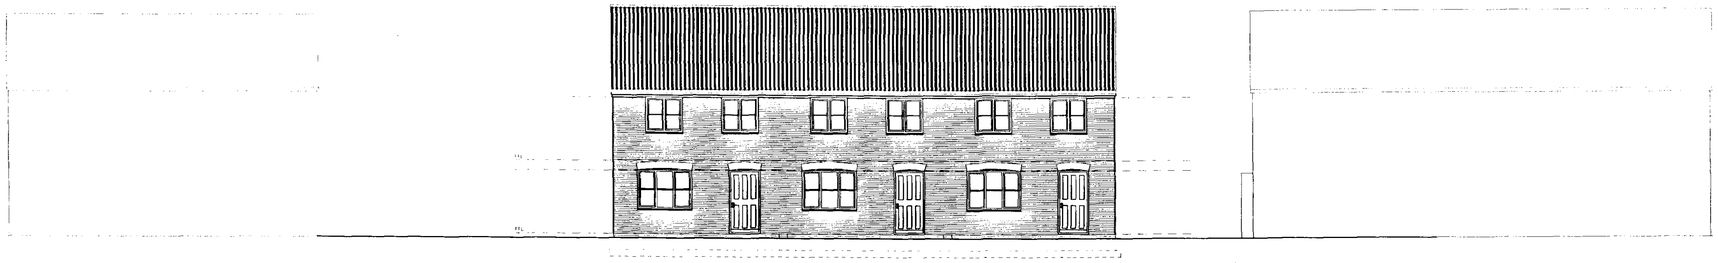


SOUTH ELEVATION

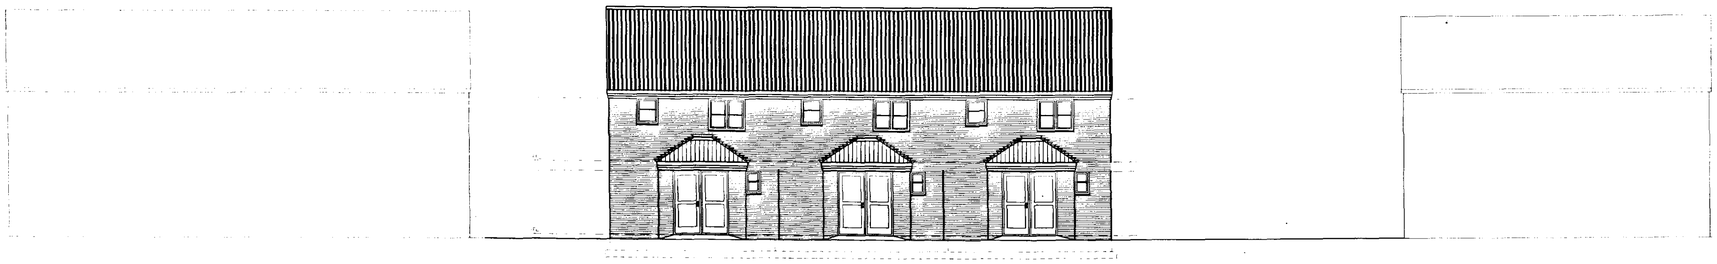


NORTH ELEVATION

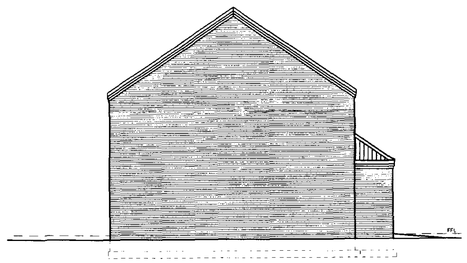


EAST ELEVATION

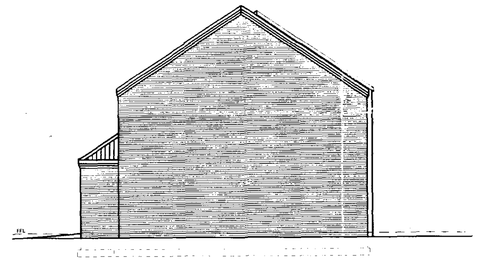

WEST ELEVATION

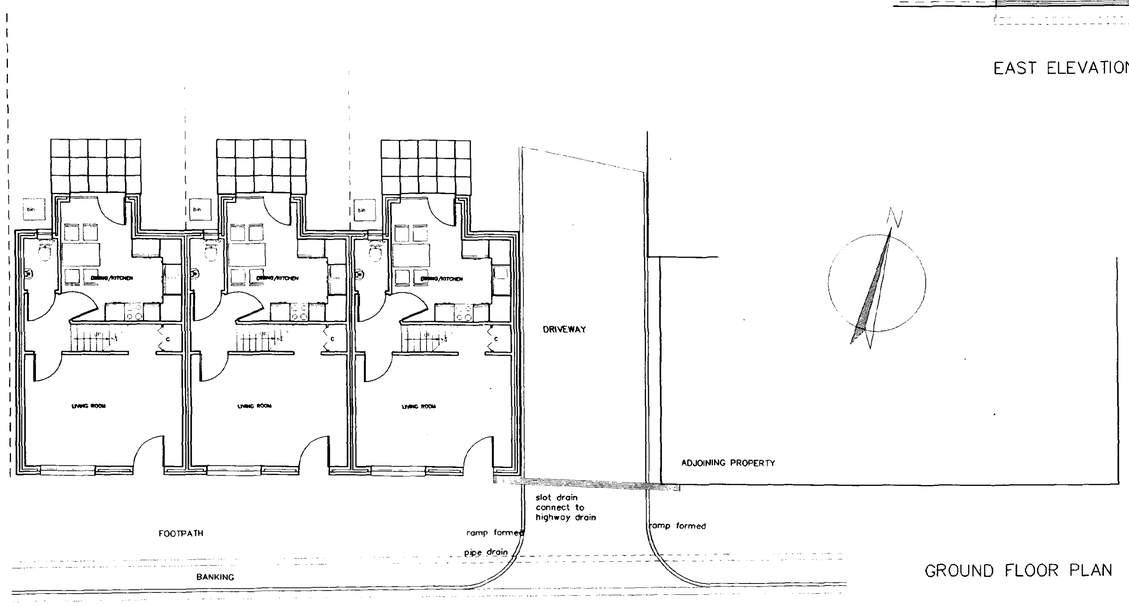

GROUND FLOOR PLAN

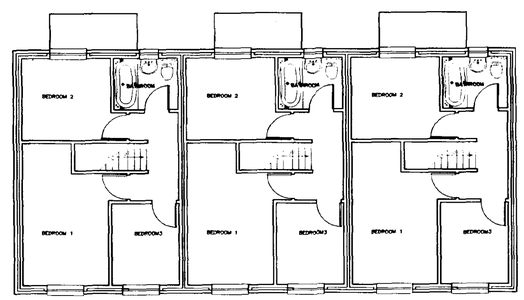

FIRST FLOOR PLAN

DETERMINED PLAN

Do not scale from this drawing.

This drawing is copyright and may not be altered, traced photographed, electronically copied or used for any purpose other than that for which it is issued, without the written permission from Barry Johnson Architect.

The General Contractor is to check all dimensions on site and report any discrepancy to the Architect.

SOUTH HOLLAND DC
HOUSING & PLANNING
16 MAR 2000
Ref: 0326/00

Revisions

Client

Mowbray & Son Ltd

Job Title

PROPOSED DEVELOPMENT AT
STATION STREET
DONINGTON
SPALDING
LINCOLNSHIRE

Drawing Title

PLANS & ELEVATIONS

Scale	Date	
1:100	14.03.00	C.A.D.

Barry Johnson DipArch, RIBA
Chartered Architect
16 Main Ridge West, Boston
Lincolnshire PE21 6QN
Telephone 01205 367929
Fax 01205 355031

Job No.	Drawing No
972 A	10 A