
© Copyright: do not reproduce without the consent of Terence C Burton MCIAT.
All dimensions to be checked on site.

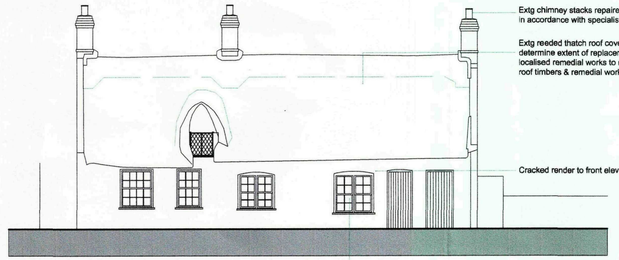

Front Elevation

EXISTING COTTAGE
Repairs to the existing building & its structure to be carried out all in accordance with White S.C. ltd report dated February 2010 by approved contractors/builders & to be approved by local conservation officer.

New works only to be :-
Provision of new DPC/ DPM and internal floor finish
New kitchen

Note existing ground floor windows have been taken to safe storage & will be repaired refurbished & replaced

SCALE 1 : 100
0 1.0m 2.0m 5.0m




Side Elevation

EXISTING COTTAGE
Repairs to the existing building & its structure to be carried out all in accordance with White S.C. ltd report dated February 2010 by approved contractors/builders & to be approved by local conservation officer.

New works only to be :-
Provision of new DPC/ DPM and internal floor finish
New kitchen

Extg window openings retained and repaired

Repairs to extg rear extension to be carried out all in accordance with white s.c. ltd report dated february 2010 prior to any additional works being carried out

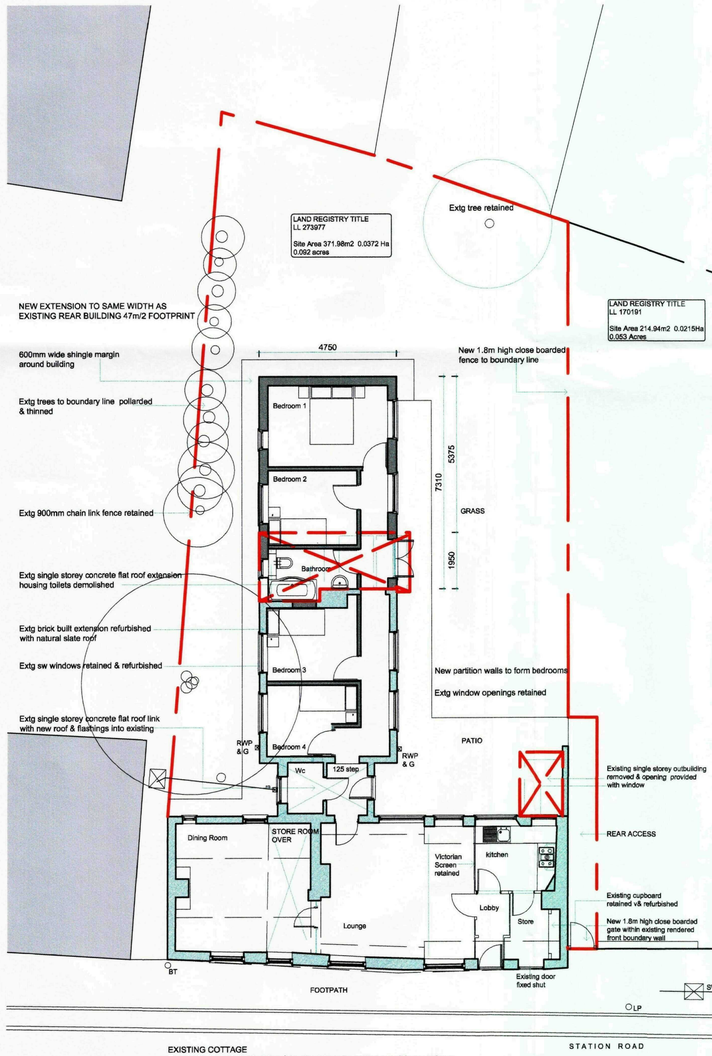


EXISTING COTTAGE
Repairs to the existing building & its structure to be carried out all in accordance with White S.C. Ltd report dated February 2010 by approved contractors/builders & to be approved by local conservation officer.

New works only to be :-
Provision of new DPC/ DPM and internal floor finish
New kitchen

Ground Floor Layout - Site Plan

SCALE 1 : 100
0 1.0m 2.0m 5.0m

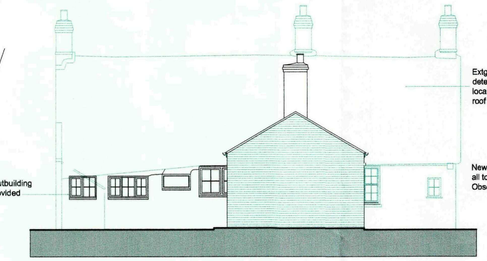

Rear Elevation

EXISTING COTTAGE
Repairs to the existing building & its structure to be carried out all in accordance with White S.C. ltd report dated February 2010 by approved contractors/builders & to be approved by local conservation officer.


New works only to be :-
Provision of new DPC/ DPM and internal floor finish
New kitchen



Side Elevation


EXISTING COTTAGE
Repairs to the existing building & its structure to be carried out all in accordance with White S.C. ltd report dated February 2010 by approved contractors/builders & to be approved by local conservation officer.

New works only to be :-
Provision of new DPC/ DPM and internal floor finish
New kitchen

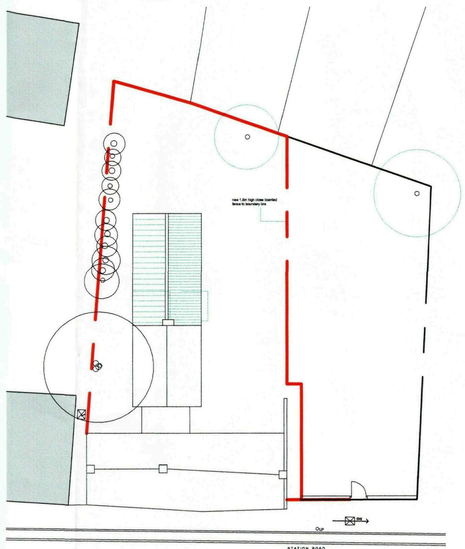


Roof Plan

SCALE 1 : 200

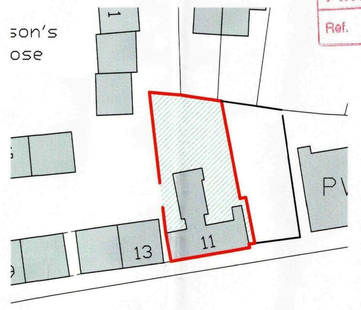

Block Plan

SCALE 1 : 500
0 5.0m 10.0m 15.0m 20.0m

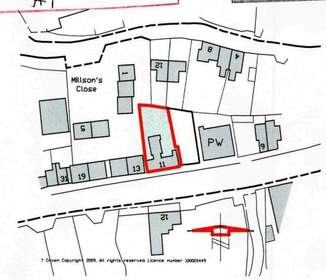

Location Plan

SCALE 1 : 1250
0 10.0m 25.0m 50.0m 100.0m

SHDC
Planning & Development
16 JUN 2010
Ref: 0328-10

AMENDED PLAN
Ref. A1

REV A 15 JUNE 2010 - Size of extension reduced in accordance with planning officers comments

Terence C. Burton MCIAT
CHARTERED ARCHITECTURAL TECHNOLOGIST

CONTRACT
11 STATION ROAD, DONINGTON,
PERTERBOROUGH. PE11 4UQ

DRAWING TITLE
PROPOSED EXTENSION
TO COTTAGE

SCALE 1 : 100
DATE APRIL 2010
DRAWING NUMBER 09/MC/D/02
REVISION A

8 WHEEL WRIGHTS CLOSE
BISHOPS STORTFORD
HERTS. CM23 4GPH
TELEPHONE / FAX
01279 652446
EMAIL
terenceburton@aol.com