

© Copyright: do not reproduce without the consent of Terence C Burton MCIAT.
All dimensions to be checked on site.

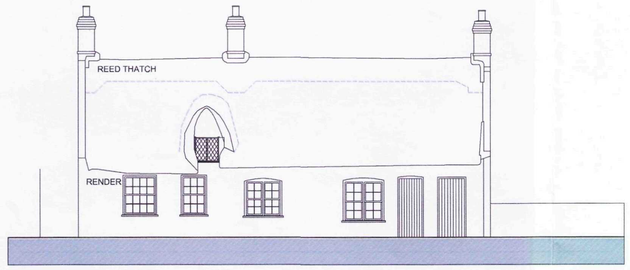


Front Elevation

NOTE EXISTING GROUND FLOOR WINDOWS HAVE BEEN TAKEN TO SAFE STORAGE & WILL BE REPAIRED & REPLACED

SCALE 1 : 100
0 1.0m 2.0m 5.0m

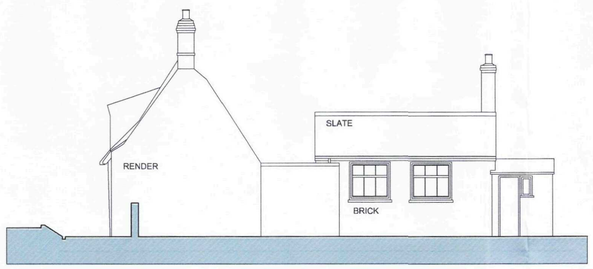


Side Elevation

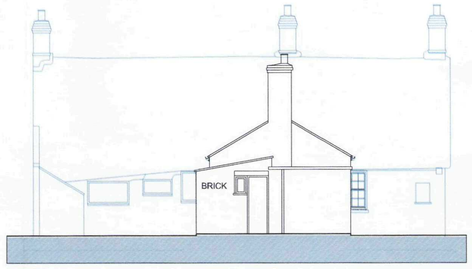

Rear Elevation




Side Elevation

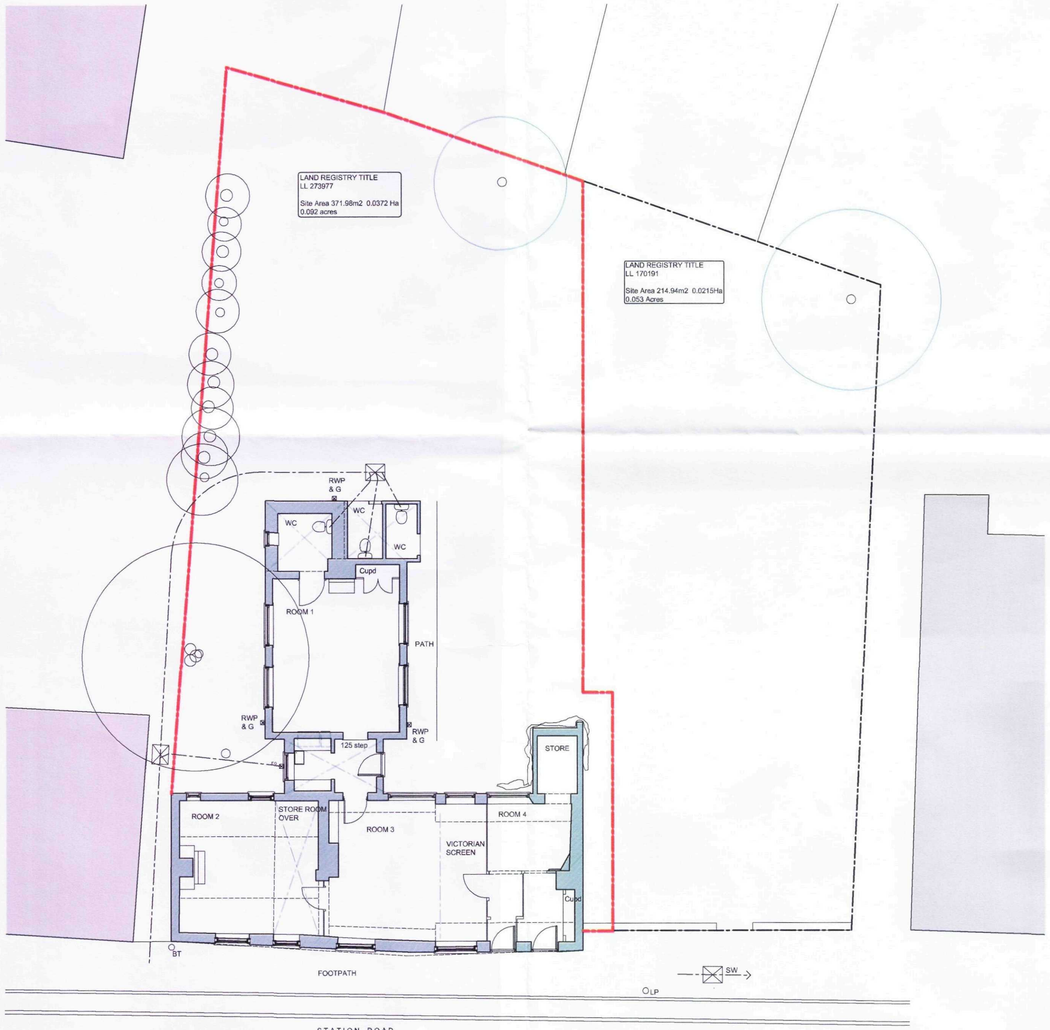


Ground Floor Layout - Site Plan


SCALE 1 : 100
0 1.0m 2.0m 5.0m

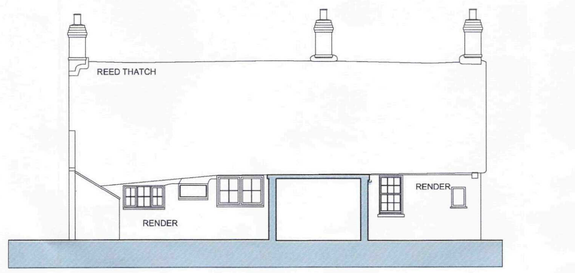


Rear Elevation / Part Section

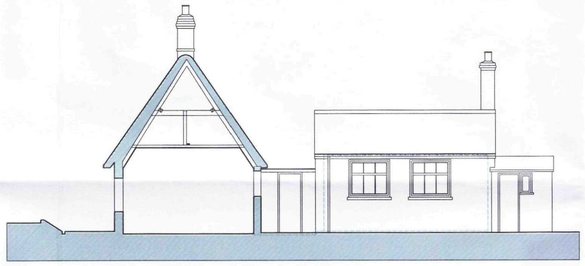


Side Elevation / Part Section

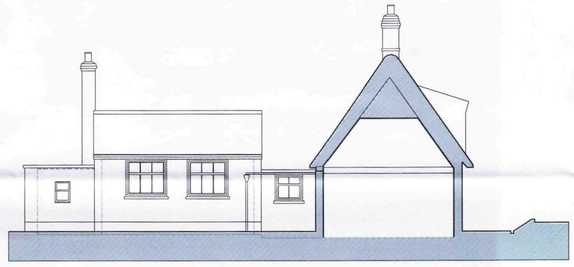

Side Elevation / Part Section

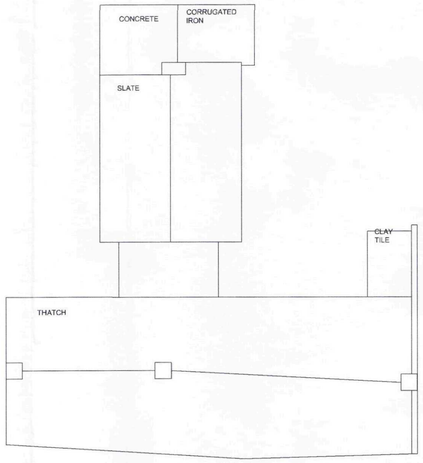


Roof Layout

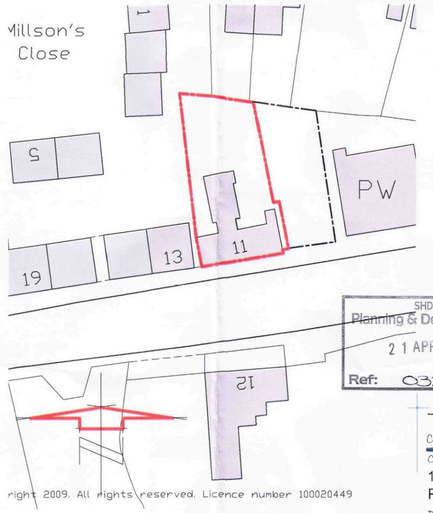

right 2009. All rights reserved. Licence number 100020449

Block Plan

SCALE 1:500
0 5.0m 10.0m 15.0m 20.0m

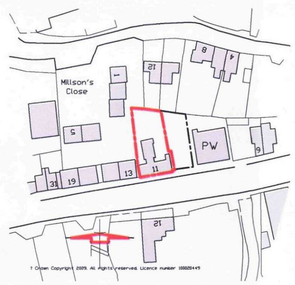

© Crown Copyright 2009. All rights reserved. Licence number 100020449

Location Plan

SCALE 1 : 1250
0 10.0m 25.0m 50.0m 100.0m

SHDC
Planning & Development
2 1 APR 2010
Ref: 0325-10

Terence C. Burton MCIAT
CHARTERED ARCHITECTURAL TECHNOLOGIST


CONTRACT
11 STATION ROAD, DONINGTON,
PERTERBOROUGH. PE17 4UQ

DRAWING TITLE
SURVEY LAYOUT

SCALE 1 : 100
DATE NOV 2009
DRAWING NUMBER 09/MC/D/01
REVISION

36 PYNCHBEK
BISHOPS STORTFORD
HERTS. CM23 4DH
TELEPHONE / FAX
01279 652446
EMAIL
terenceburton@aol.com

© Copyright: do not reproduce without the consent of Terence C Burton MCIAT.
All dimensions to be checked on site.

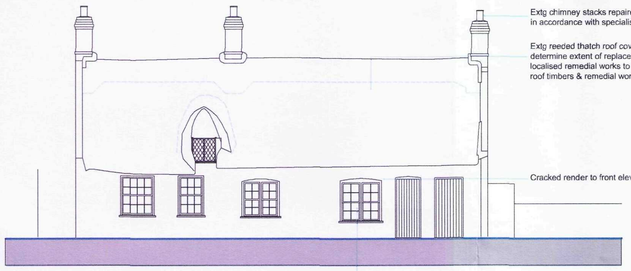


Front Elevation

EXISTING COTTAGE
Repairs to the existing building & its structure to be carried out all in accordance with White S.C. ltd report dated February 2010 by approved contractors/builders & to be approved by local conservation officer.

New works only to be :-
Provision of new DPC/ DPM and internal floor finish
New kitchen

Note existing ground floor windows have been taken to safe storage & will be repaired refurbished & replaced

SCALE 1 : 100
0 1.0m 2.0m 5.0m

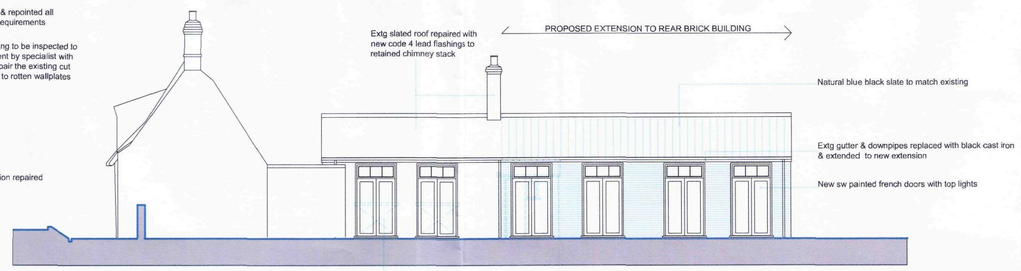


Side Elevation

EXISTING COTTAGE
Repairs to the existing building & its structure to be carried out all in accordance with White S.C. ltd report dated February 2010 by approved contractors/builders & to be approved by local conservation officer.

New works only to be :-
Provision of new DPC/ DPM and internal floor finish
New kitchen

Extg window openings enlarged & french doors with top lights inserted

Repairs to extg rear extension to be carried out all in accordance with white s.c. ltd report dated february 2010 prior to any additional works being carried out

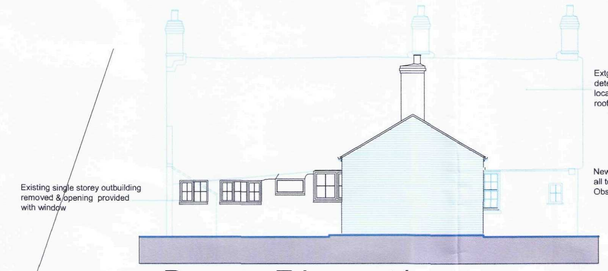

Rear Elevation

EXISTING COTTAGE
Repairs to the existing building & its structure to be carried out all in accordance with White S.C. ltd report dated February 2010 by approved contractors/builders & to be approved by local conservation officer.


New works only to be :-
Provision of new DPC/ DPM and internal floor finish
New kitchen



Side Elevation

EXISTING COTTAGE
Repairs to the existing building & its structure to be carried out all in accordance with White S.C. ltd report dated February 2010 by approved contractors/builders & to be approved by local conservation officer.

New works only to be :-
Provision of new DPC/ DPM and internal floor finish
New kitchen

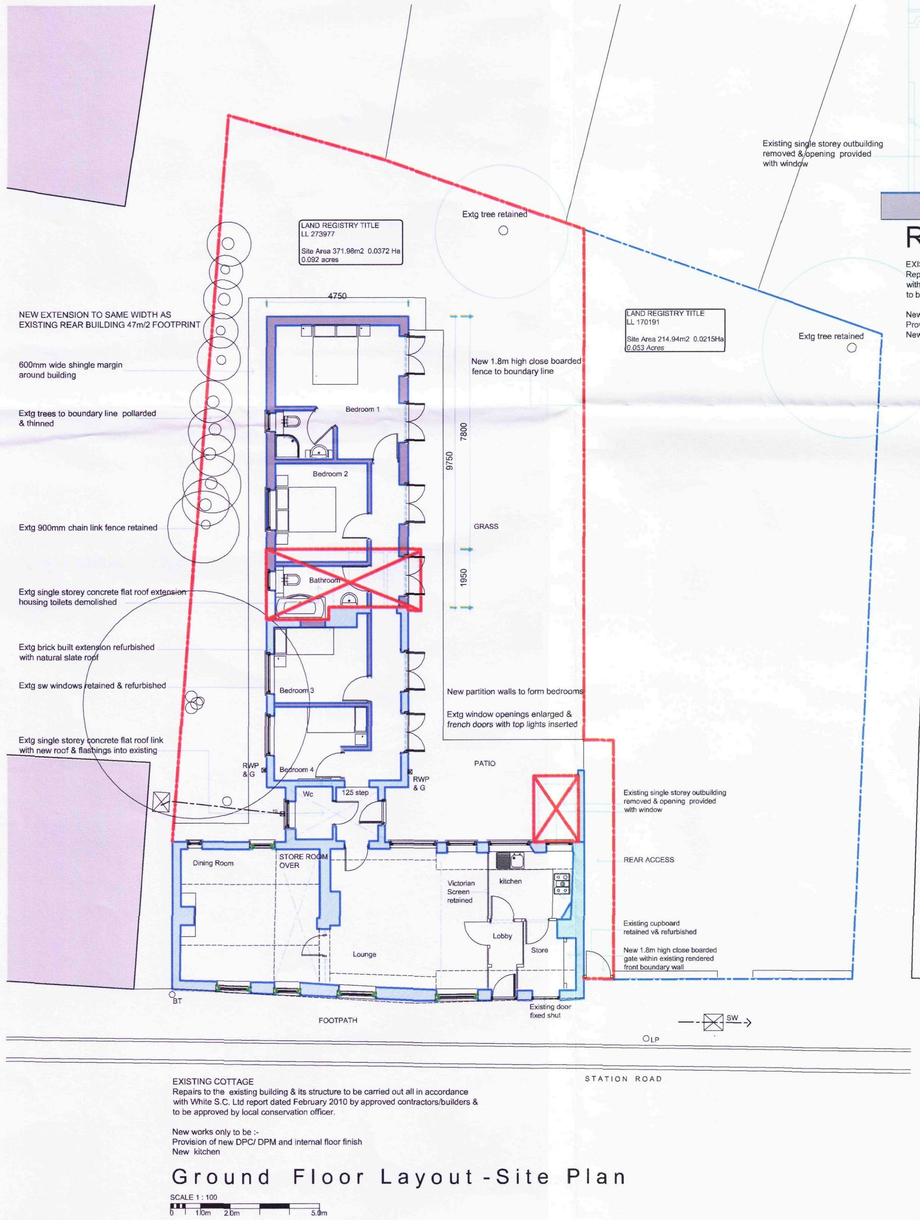


EXISTING COTTAGE
Repairs to the existing building & its structure to be carried out all in accordance with White S.C. Ltd report dated February 2010 by approved contractors/builders & to be approved by local conservation officer.


New works only to be :-
Provision of new DPC/ DPM and internal floor finish
New kitchen

Ground Floor Layout - Site Plan

SCALE 1 : 100
0 1.0m 2.0m 5.0m

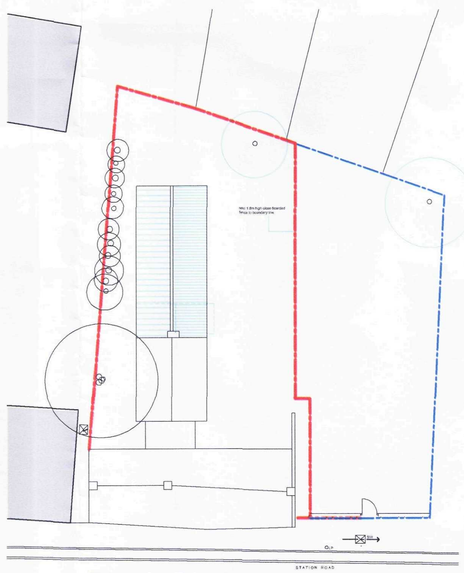


Roof Plan

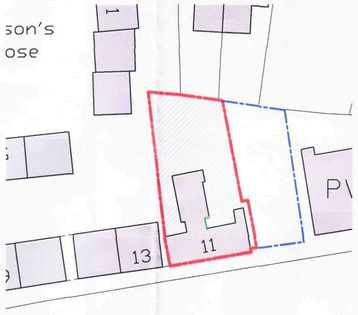

Block Plan

SCALE 1 : 500
0 5.0m 10.0m 15.0m 20.0m

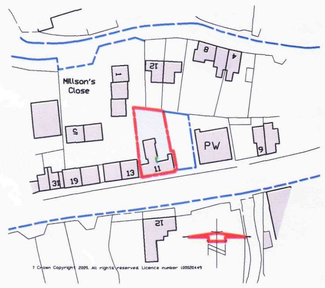

Location Plan

SCALE 1 : 1250
0 10.0m 25.0m 50.0m 100.0m

SHDC
Planning & Development
21 APR 2010
Ref: 0328 - 10

Terence C. Burton MCIAT
CHARTERED ARCHITECTURAL TECHNOLOGIST

CONTRACT
11 STATION ROAD, DONINGTON,
PERTERBOROUGH. PE11 4UQ

DRAWING TITLE
PROPOSED EXTENSION
TO COTTAGE

SCALE 1 : 100
DATE APRIL 2010
DRAWING NUMBER 09/MC/D/02
REVISION

8 WHEEL WRIGHTS CLOSE
BISHOPS STORTFORD
HERTS. CM23 4GDH
TELEPHONE / FAX
01279 652446
EMAIL
terenceburton@aol.com