

© Copyright: do not reproduce without the consent of Terence C Burton MCIAT.
All dimensions to be checked on site.

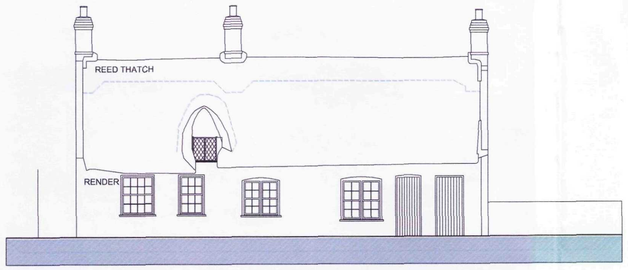


Front Elevation

NOTE EXISTING GROUND FLOOR WINDOWS HAVE BEEN TAKEN TO SAFE STORAGE & WILL BE REPAIRED & REPLACED


SCALE 1 : 100
0 1.0m 2.0m 5.0m

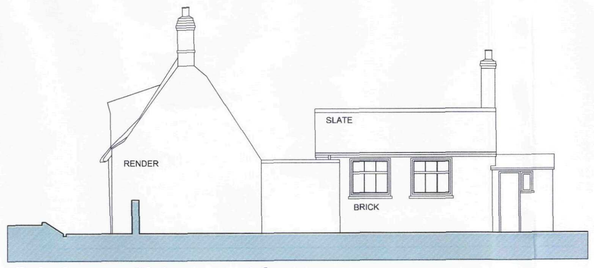


Side Elevation

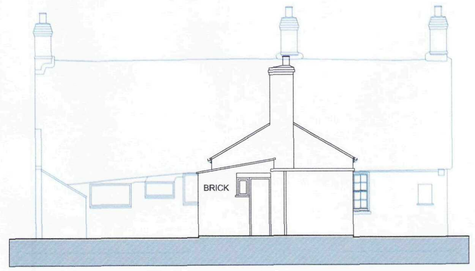


Rear Elevation

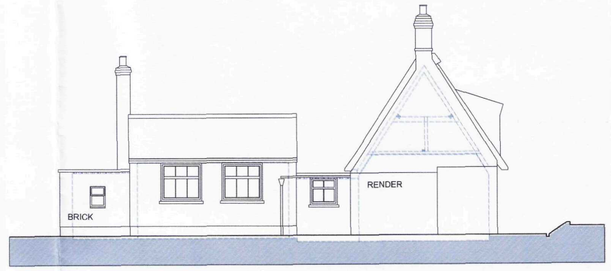

Side Elevation

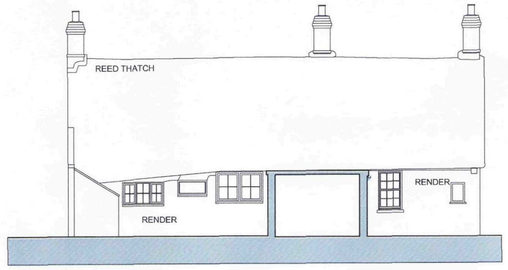


Rear Elevation / Part Section

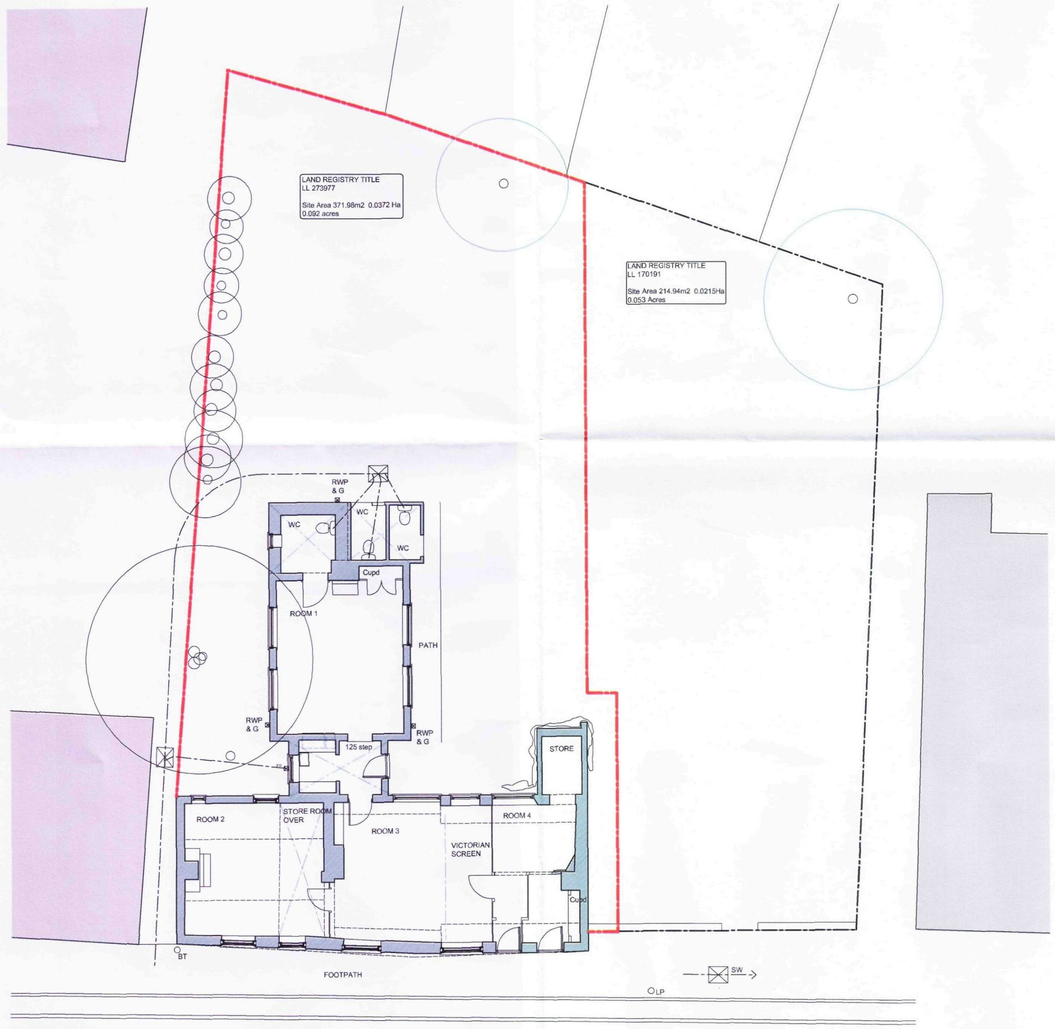


Ground Floor Layout - Site Plan

SCALE 1 : 100
0 1.0m 2.0m 5.0m

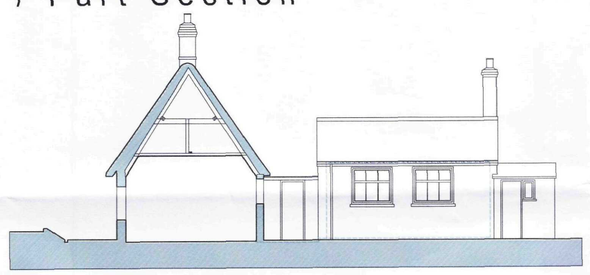


Side Elevation / Part Section

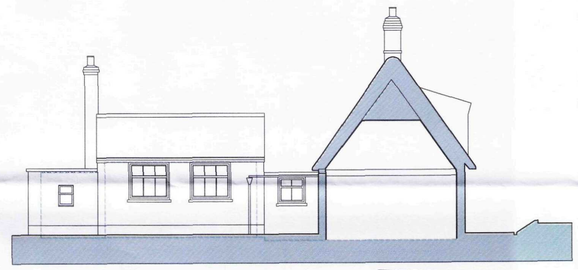

Side Elevation / Part Section

SHDC
Planning & Development
2 1 APR 2010
Ref: 0329-10

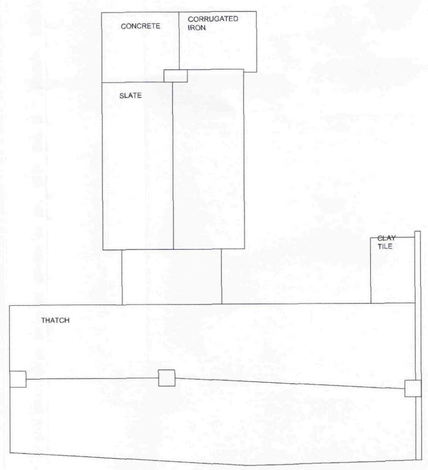


Roof Layout



right 2009. All rights reserved. Licence number 100020449

Block Plan

SCALE 1: 500
0 5.0m 10.0m 15.0m 20.0m

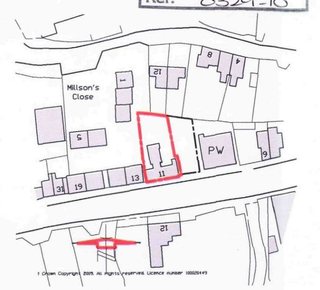

Location Plan

SCALE 1 : 1250
0 10.0m 25.0m 50.0m 100.0m

© Crown Copyright 2009. All rights reserved. Licence number 100020449

Terence C. Burton MCIAT
CHARTERED ARCHITECTURAL TECHNOLOGIST

CONTRACT
11 STATION ROAD, DONINGTON,
PERTERBOROUGH. PE17 4UQ

DRAWING TITLE
SURVEY LAYOUT

SCALE
1 : 100


DATE
NOV 2009

DRAWING NUMBER
09/MC/D/01

REVISION

36 PYNCHBEK
BISHOPS STORTFORD
HERTS. CM23 4DH
TELEPHONE / FAX
01279 652446
EMAIL
terenceburton@aol.com

© Copyright: do not reproduce without the consent of Terence C Burton MCIAT.
All dimensions to be checked on site.

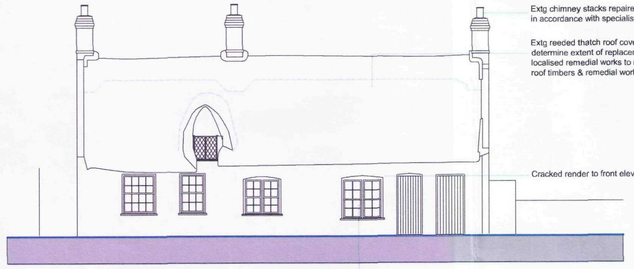


Front Elevation

EXISTING COTTAGE
Repairs to the existing building & its structure to be carried out all in accordance with White S.C. ltd report dated February 2010 by approved contractors/builders & to be approved by local conservation officer.

New works only to be :-
Provision of new DPC/ DPM and internal floor finish
New kitchen

Note existing ground floor windows have been taken to safe storage & will be repaired refurbished & replaced

SCALE 1 : 100
0 1.0m 2.0m 5.0m

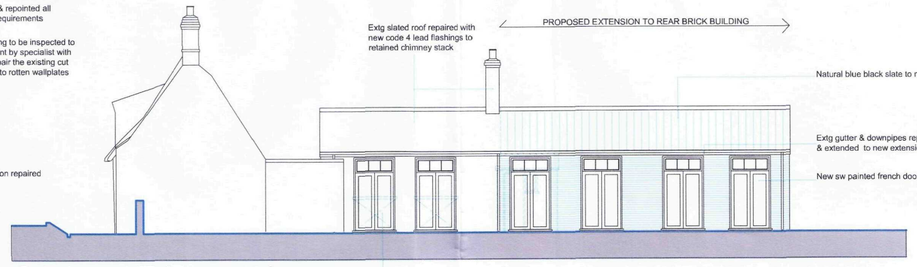


Side Elevation

EXISTING COTTAGE
Repairs to the existing building & its structure to be carried out all in accordance with White S.C. ltd report dated February 2010 by approved contractors/builders & to be approved by local conservation officer.

New works only to be :-
Provision of new DPC/ DPM and internal floor finish
New kitchen

Extg window openings enlarged & french doors with top lights inserted

Repairs to extg rear extension to be carried out all in accordance with white s.c. ltd report dated febrauary 2010 prior to any additional works being carried out

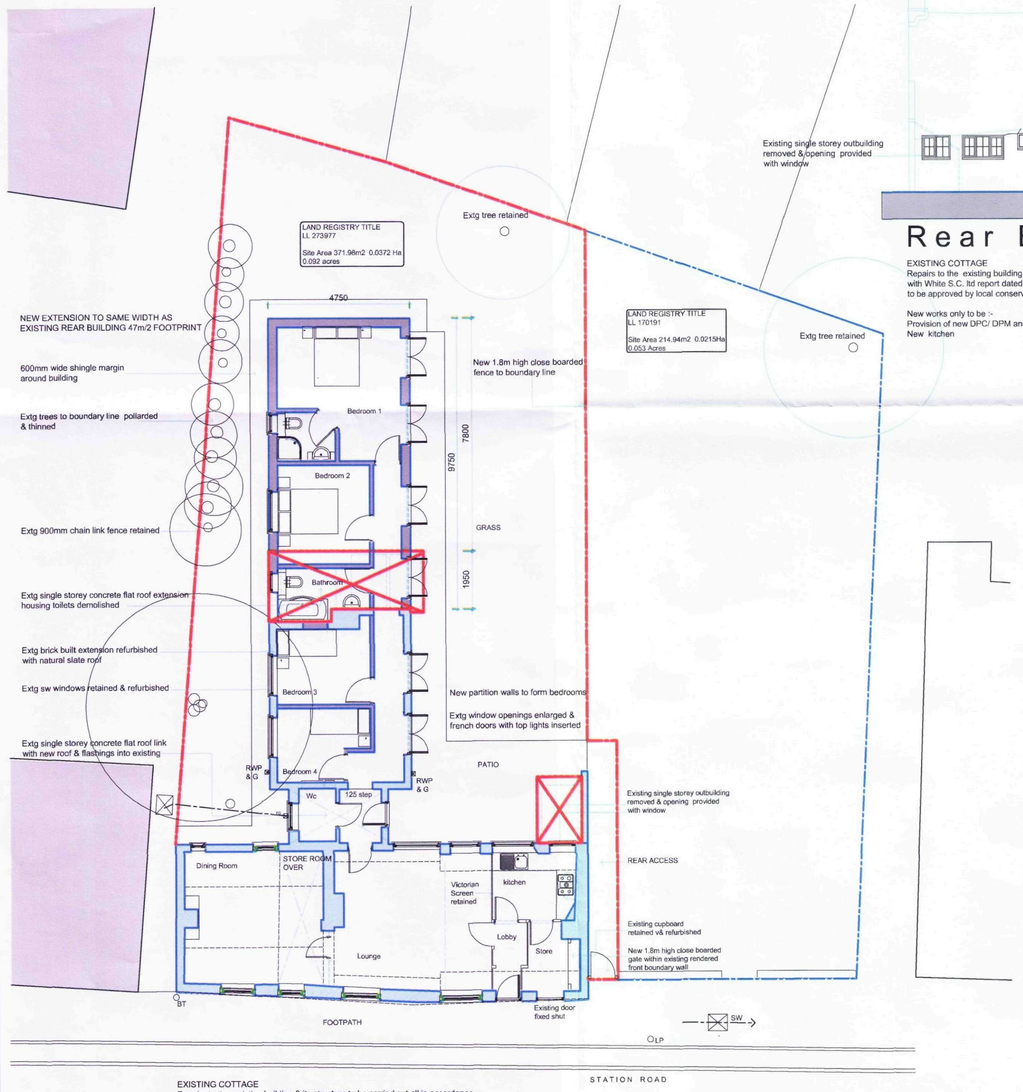


EXISTING COTTAGE
Repairs to the existing building & its structure to be carried out all in accordance with White S.C. Ltd report dated February 2010 by approved contractors/builders & to be approved by local conservation officer.

New works only to be :-
Provision of new DPC/ DPM and internal floor finish
New kitchen

Ground Floor Layout - Site Plan


SCALE 1 : 100
0 1.0m 2.0m 5.0m

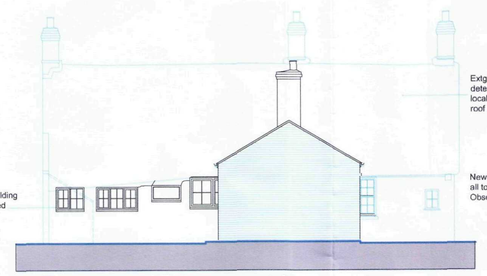

Rear Elevation

EXISTING COTTAGE
Repairs to the existing building & its structure to be carried out all in accordance with White S.C. ltd report dated February 2010 by approved contractors/builders & to be approved by local conservation officer.


New works only to be :-
Provision of new DPC/ DPM and internal floor finish
New kitchen

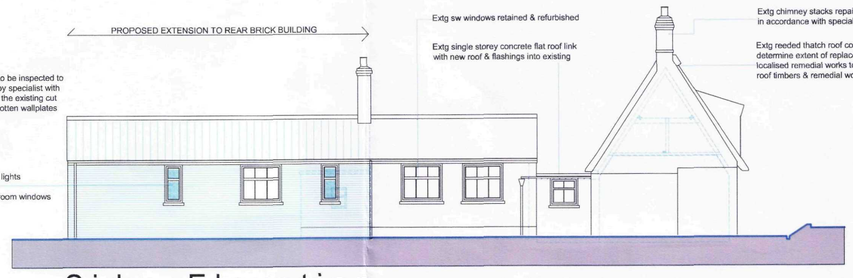

Side Elevation


EXISTING COTTAGE
Repairs to the existing building & its structure to be carried out all in accordance with White S.C. ltd report dated February 2010 by approved contractors/builders & to be approved by local conservation officer.

New works only to be :-
Provision of new DPC/ DPM and internal floor finish
New kitchen

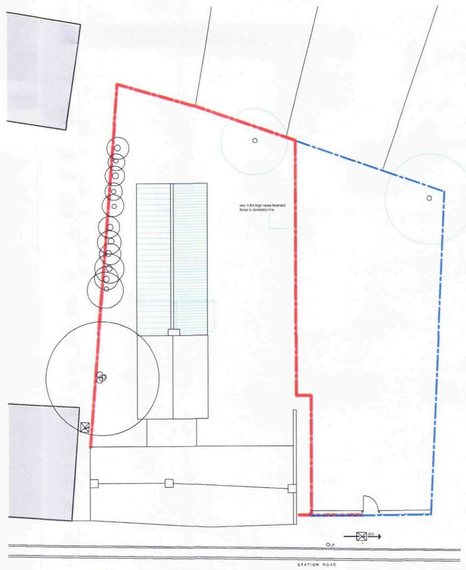


Roof Plan

SCALE 1 : 100

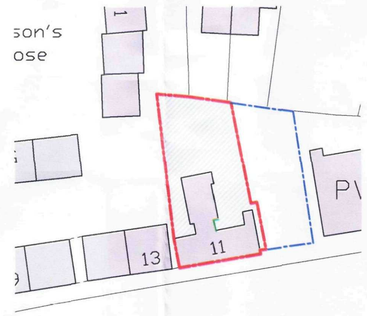

Block Plan

SCALE 1 : 500
0 5.0m 10.0m 15.0m 20.0m

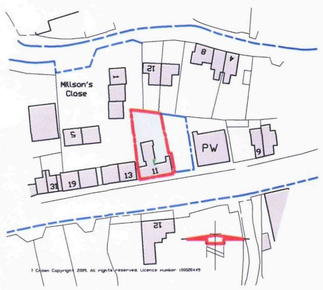

Location Plan

SCALE 1 : 1250
0 10.0m 25.0m 50.0m 100.0m

SHDC
Planning & Development
21 APR 2010
Ref: 0329-10

Terence C. Burton MCIAT
CHARTERED ARCHITECTURAL TECHNOLOGIST

CONTRACT
11 STATION ROAD, DONINGTON,
PERTERBOROUGH. PE11 4UQ

DRAWING TITLE
PROPOSED EXTENSION
TO COTTAGE

SCALE
1 : 100

DATE
APRIL 2010

DRAWING NUMBER
09/MC/D/02

REVISION

8 WHEEL WRIGHTS CLOSE
BISHOPS STORTFORD
HERTS. CM23 4GDH
TELEPHONE / FAX
01279 652446
EMAIL
terenceburton@aol.com