


FRONT ELEVATION

SIDE ELEVATION

REAR ELEVATION

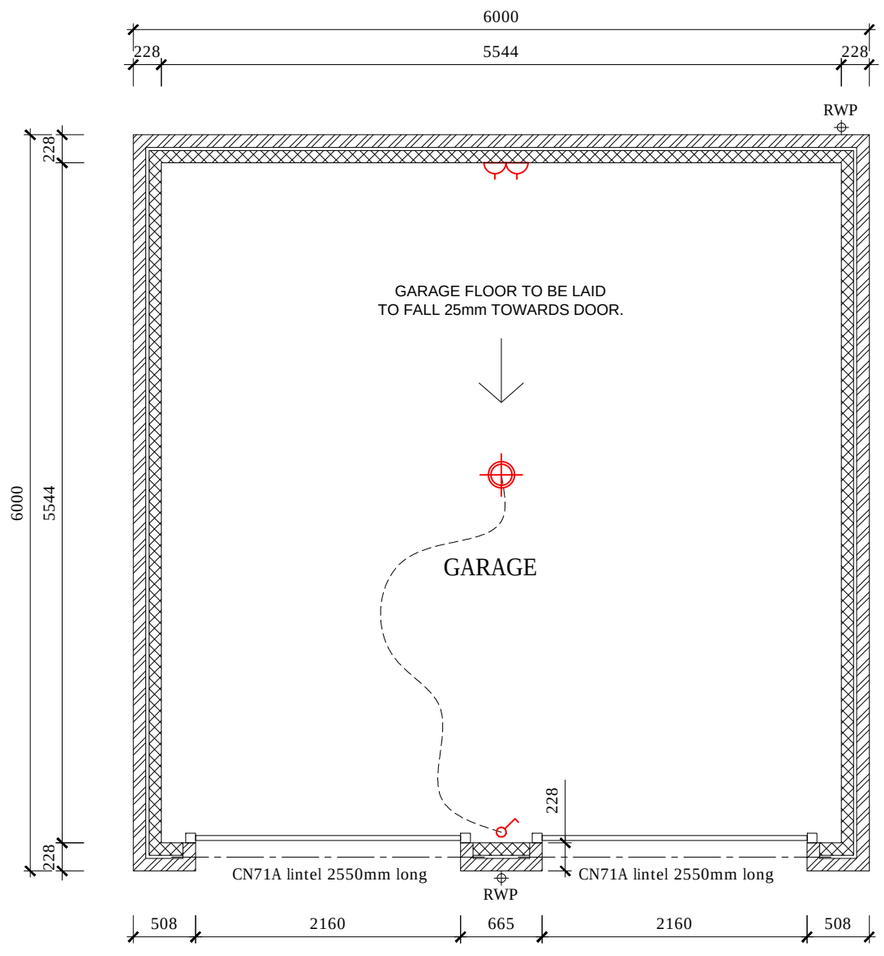

GARAGE PLAN

RWP positions dependant on roof span. See Elevations

Rev.	Date	Description

Manor Farm, Fen Road, Holbeach, Lincs, PE12 8QA7
T: 01406 490590

PROJECT:

Proposed Residential Development at Town Dam Lane, Donington

DRAWING:

Double Garage

SCALE: 1:50/1:100@A3 DRAWN: MII

DATE: FEB.2017 REVISION: -

DRAWING No: DG-01