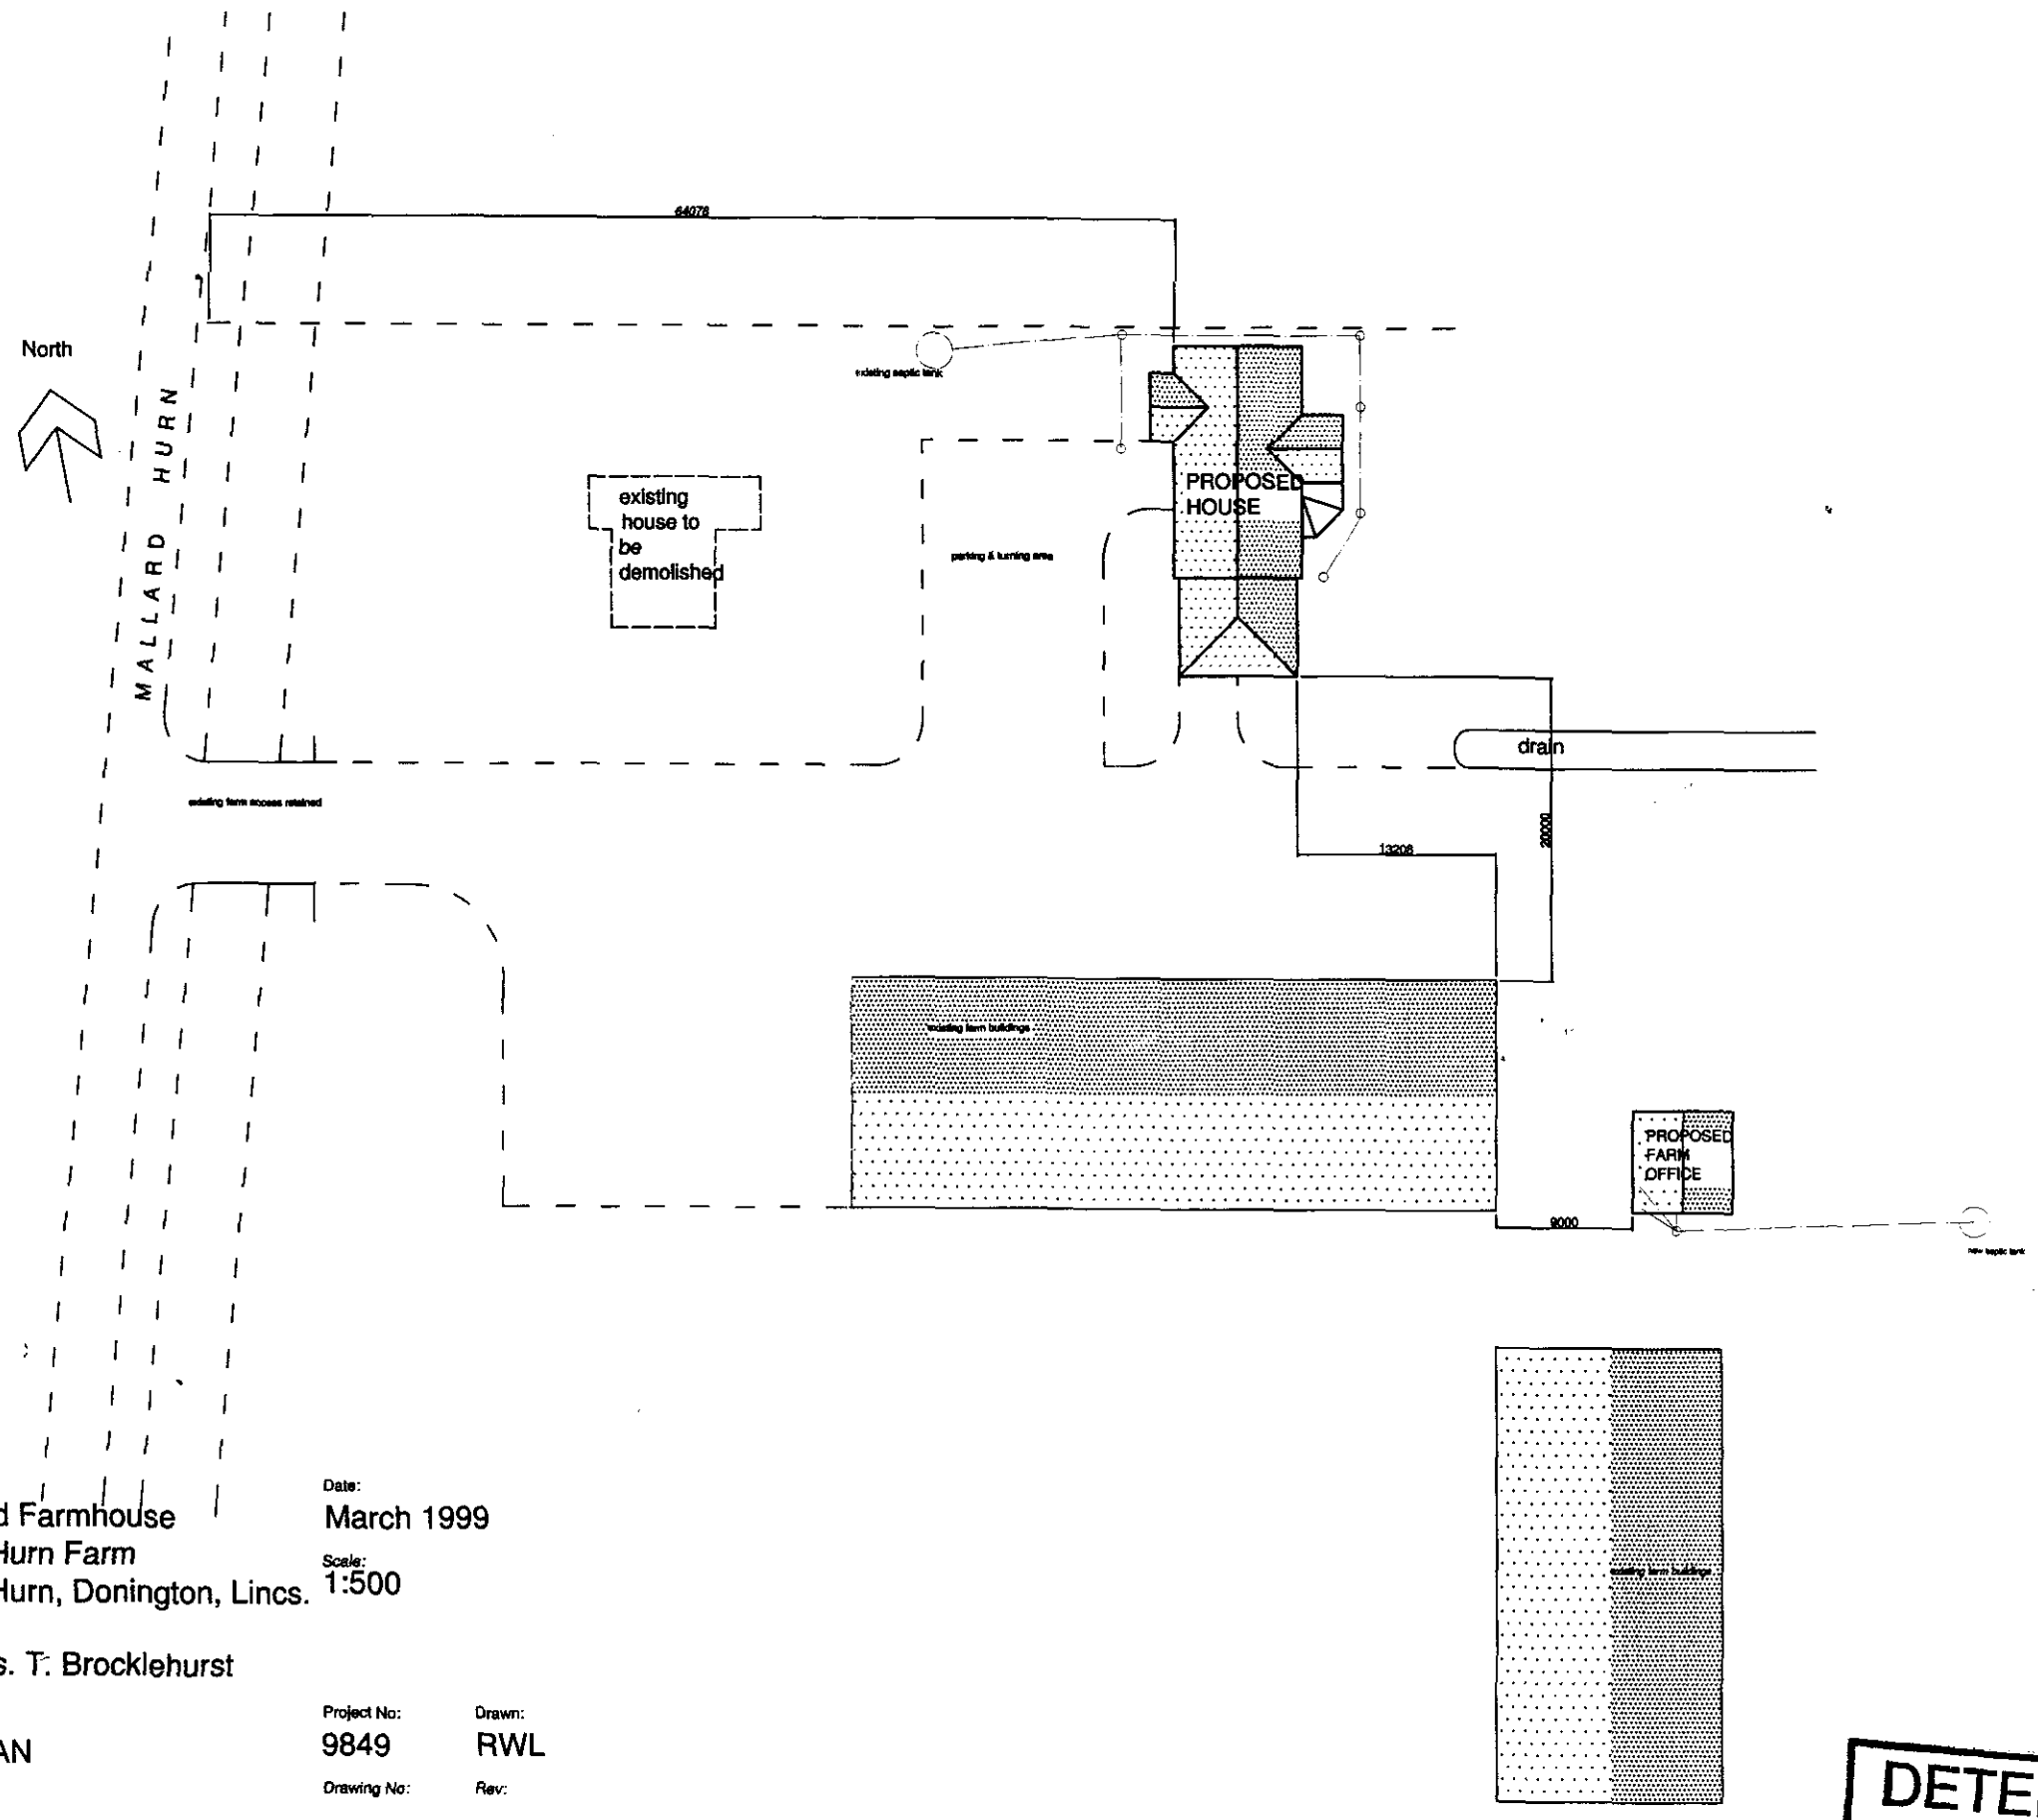


SOUTH HOLLAND DC
HOUSING & PLANNING
06 APR 1999
Ref: 0335/99

ROBERT LOWE
CHARTERED ARCHITECT

Beck House, Kirton Holme
Boston, Lincs., PE20 1TT
Phone/fax 01205-290266
Mobile phone 0374-927965

Project:
Proposed Farmhouse
Mallard Hurn Farm
Mallard Hurn, Donington, Lincs.

Date:
March 1999

Scale:
1:500

Client:
Mr. & Mrs. T. Brocklehurst

Drawing Title:
SITE PLAN

Project No:
9849

Drawn:
RWL

Drawing No:
10

Rev:

Contractors are to check all dimensions on site and to report any discrepancy to the Architect.
Do not scale from the drawing.
Copyright 1999

DETERMINED
PLAN



West



East

DETERMINED PLAN

SOUTH HOLLAND DC
HOUSING & PLANNING
06 APR 1999
Ref: 0335/99

ROBERT LOWE
CHARTERED ARCHITECT

Beck House, Kirton Holme
Boston, Lincs., PE20 1TT
Phone/fax 01205-290266
Mobile phone 0374-927965

Project:
Proposed Farmhouse
Mallard Hurn Farm
Mallard Hurn, Donington, Lincs.

Date:
February 1999

Scale:
1:100

Client:
Mr. & Mrs. T. Brocklehurst

Drawing Title:
EAST & WEST ELEVATIONS


Project No:
9849

Drawn:
RWL


Drawing No:
13

Rev:

Contractors are to check all dimensions on site and to report any discrepacy to the Architect.
Do not scale from the drawing.
Copyright 1999

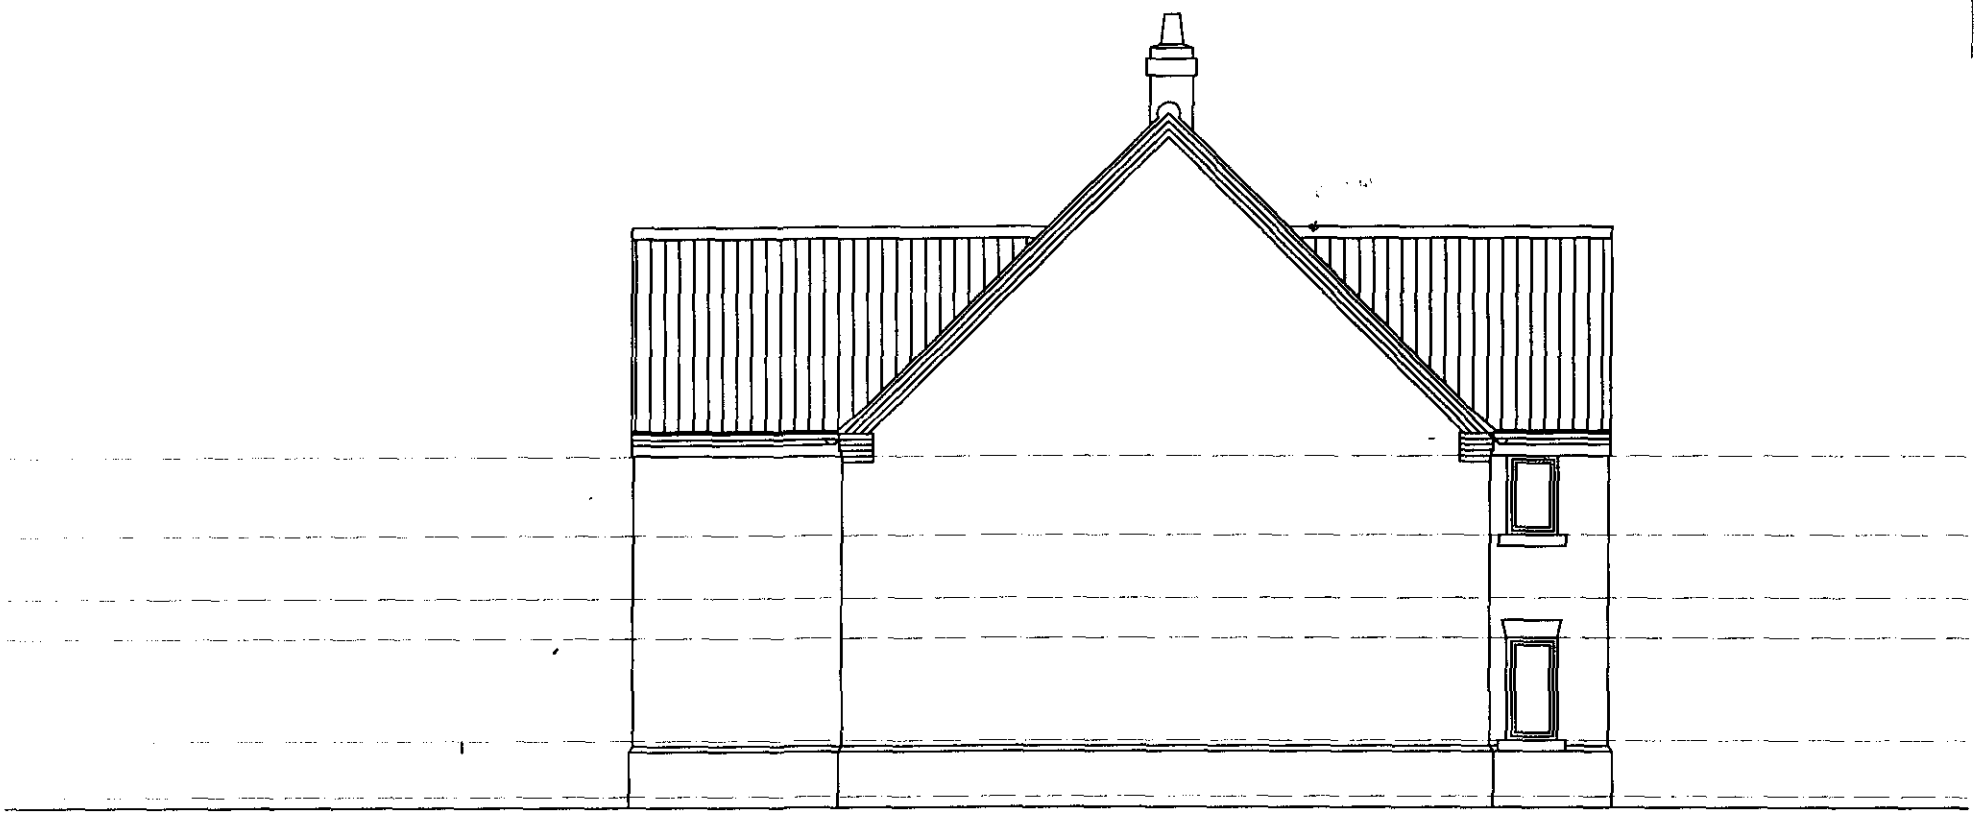

North

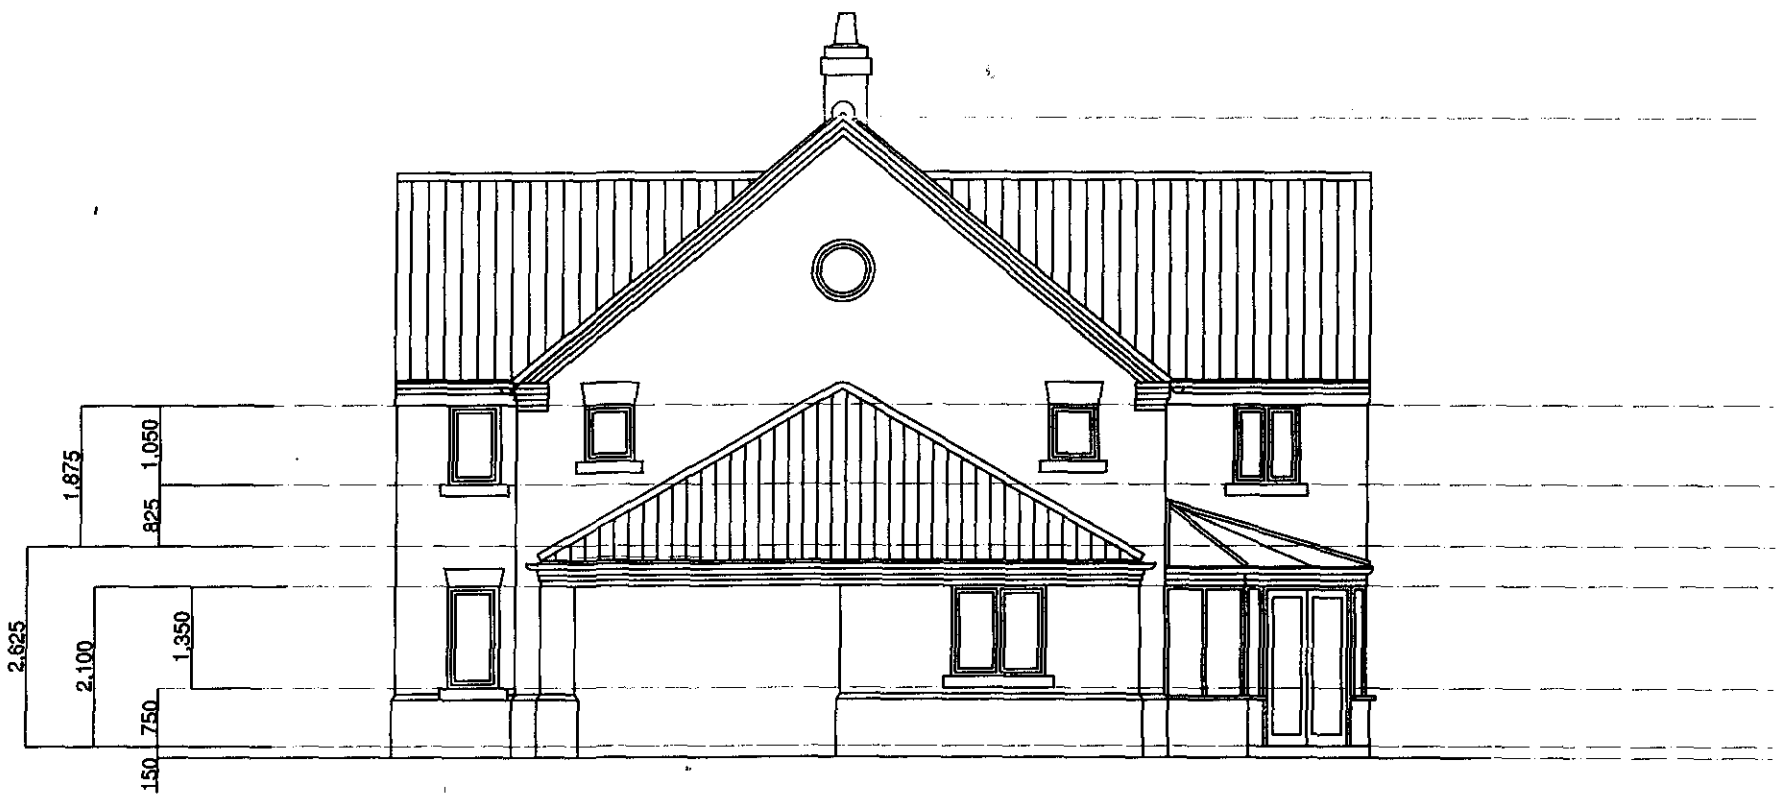

South

DETERMINED
PLAN

SOUTH HOLLAND DC
HOUSING & PLANNING
06 APR 1999
Ref: 0335/99

ROBERT LOWE
CHARTERED ARCHITECT

Beck House, Kirton Holme
Boston, Lincs., PE20 1TT
Phone/fax 01205-290266
Mobile phone 0374-927965

Project:
Proposed Farmhouse
Mallard Hurn Farm
Mallard Hurn, Donington, Lincs.

Date:
February 1999

Scale:
1:100

Client:
Mr. & Mrs. T,. Brocklehurst

Drawing Title:
NORTH & SOUTH ELEVATIONS


Project No: 9849

Drawn: rwl

Drawing No: 14

Rev:

Contractors are to check all dimensions on site and to report any discrepacy to the Architect.
Do not scale from the drawing.
Copyright 1999

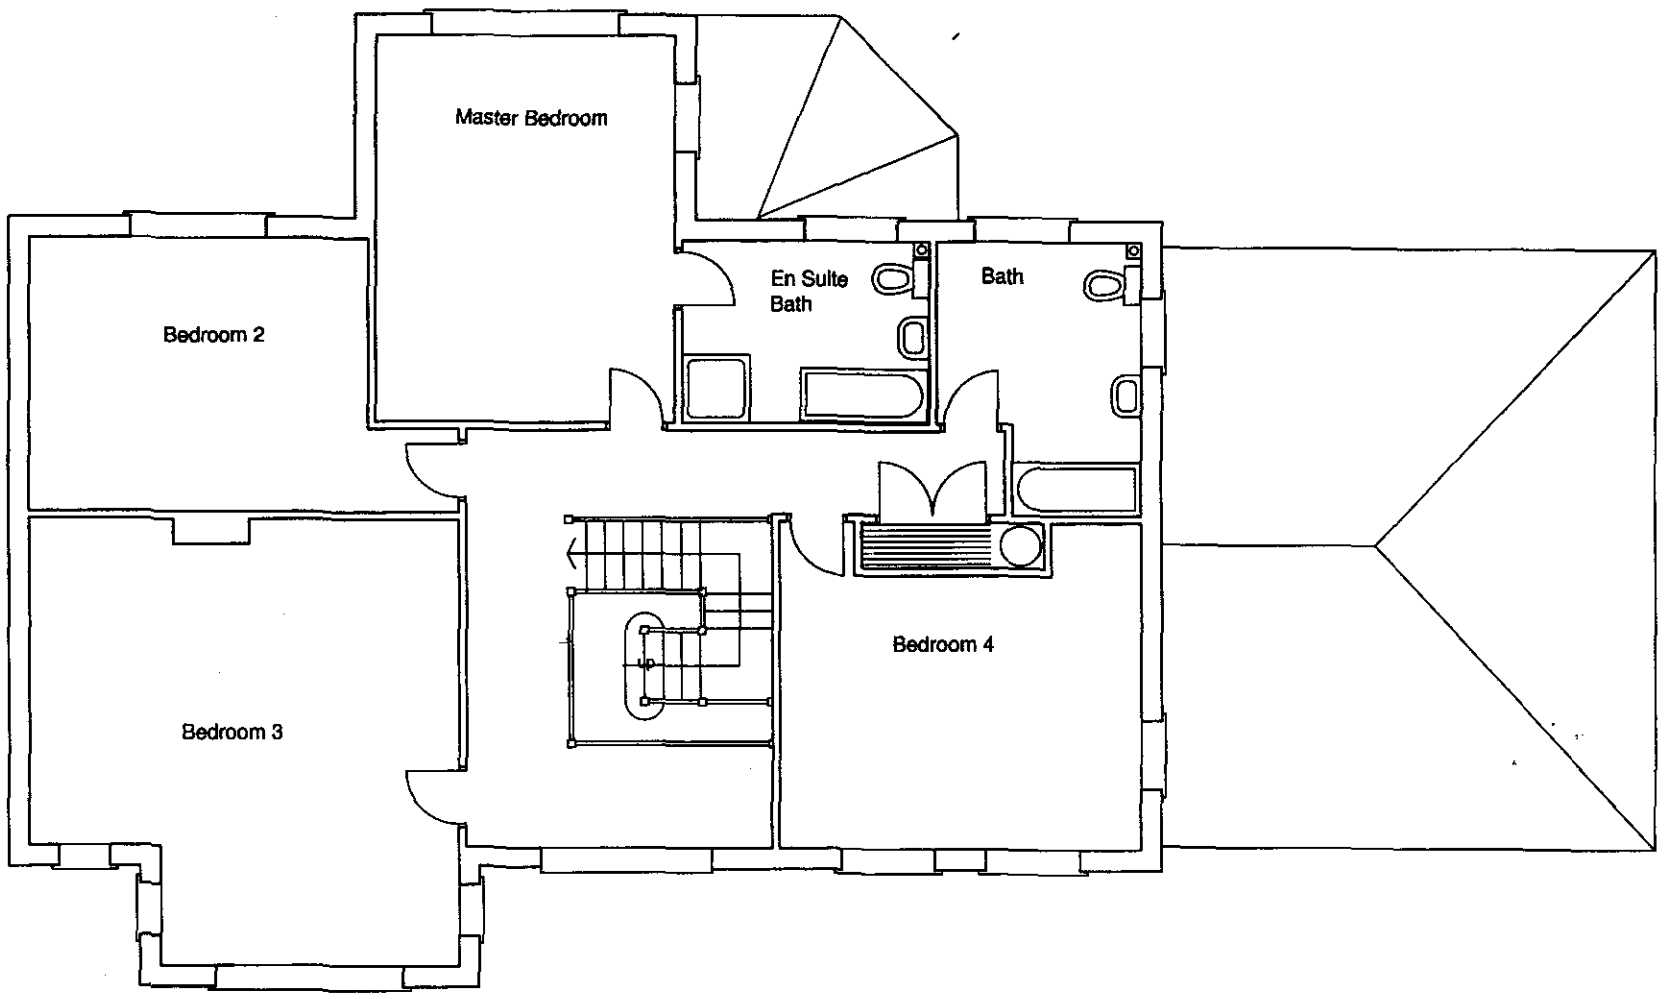

First Floor Plan

DETERMINED PLAN

SOUTH HOLLAND DC
HOUSING & PLANNING
06 APR 1999
Ref: 0335/99

ROBERT LOWE
CHARTERED ARCHITECT

Beck House, Kirton Holme
Boston, Lincs., PE20 1TT
Phone/fax 01205-290266
Mobile phone 0374-927965

Project:
Proposed Farmhouse
Mallard Hurn Farm
Mallard Hurn, Donington, Lincs.

Date:
February 1999

Scale:
1:100

Client:
Mr. & Mrs. T. Brocklehurst

Drawing Title:
FIRST FLOOR PLAN


Project No:
9849

Drawn:
RWL

Drawing No:
12

Rev:

Contractors are to check all dimensions on site and to report any discrepancy to the Architect.
Do not scale from the drawing.
Copyright 1999

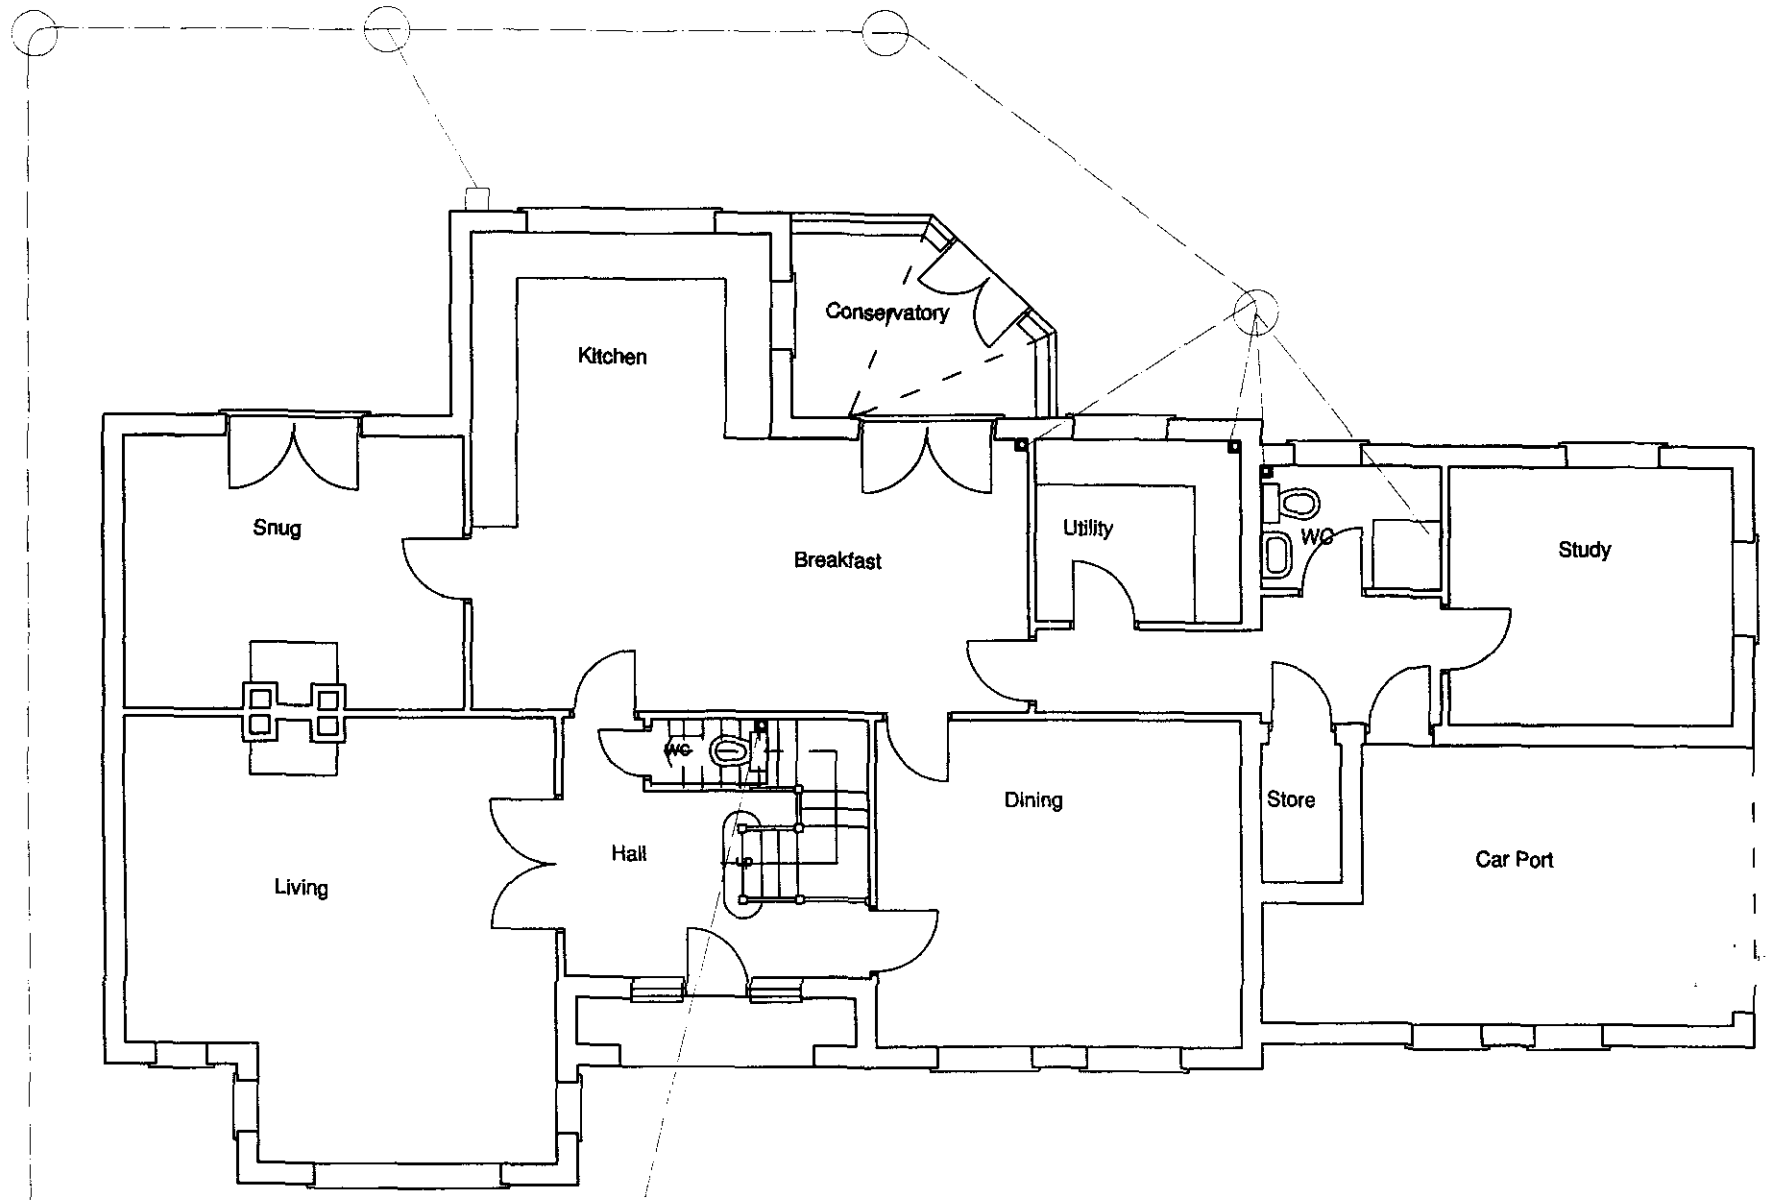

Ground Floor Plan

100mm drain to
septic tank

DETERMINED
PLAN

SOUTH HOLLAND DC
HOUSING & PLANNING
06 APR 1999
Ref: 0335/99

ROBERT
LOWE
CHARTERED
ARCHITECT

Beck House, Kirton Holme
Boston, Lincs., PE20 1TT
Phone/fax 01205-290266
Mobile phone 0374-927965

Project:
Proposed Farmhouse
Mallard Hurn Farm
Mallard Hurn, Donington, Lincs.

Date:
February 1999

Scale:
1:100

Client:
Mr. & Mrs. T. Brocklehurst

Drawing Title:
GROUND FLOOR PLAN

Project No:
9849

Drawn:
RWL

Drawing No:
11

Rev:

Contractors are to check all dimensions on site and to report any discrepancy to the Architect